PLOT DATE = 3/7/2007
FILE NAME = c:\projects\pi00403\xs_127th_sh.dgn
PLOT SCALE = 10.0000 ' / IN.
USER NAME = drivekosgn

ORIGINAL SURVEY		
NOTE BOOK	SURVEYED	
	PLOTTED	
	TEMPLATE	
	AREAS	
	AREAS CHECKED	

FINAL SURVEY		
NOTE BOOK	SURVEYED	
	PLOTTED	
	TEMPLATE	
	AREAS	
NO.	AREAS CHECKED	

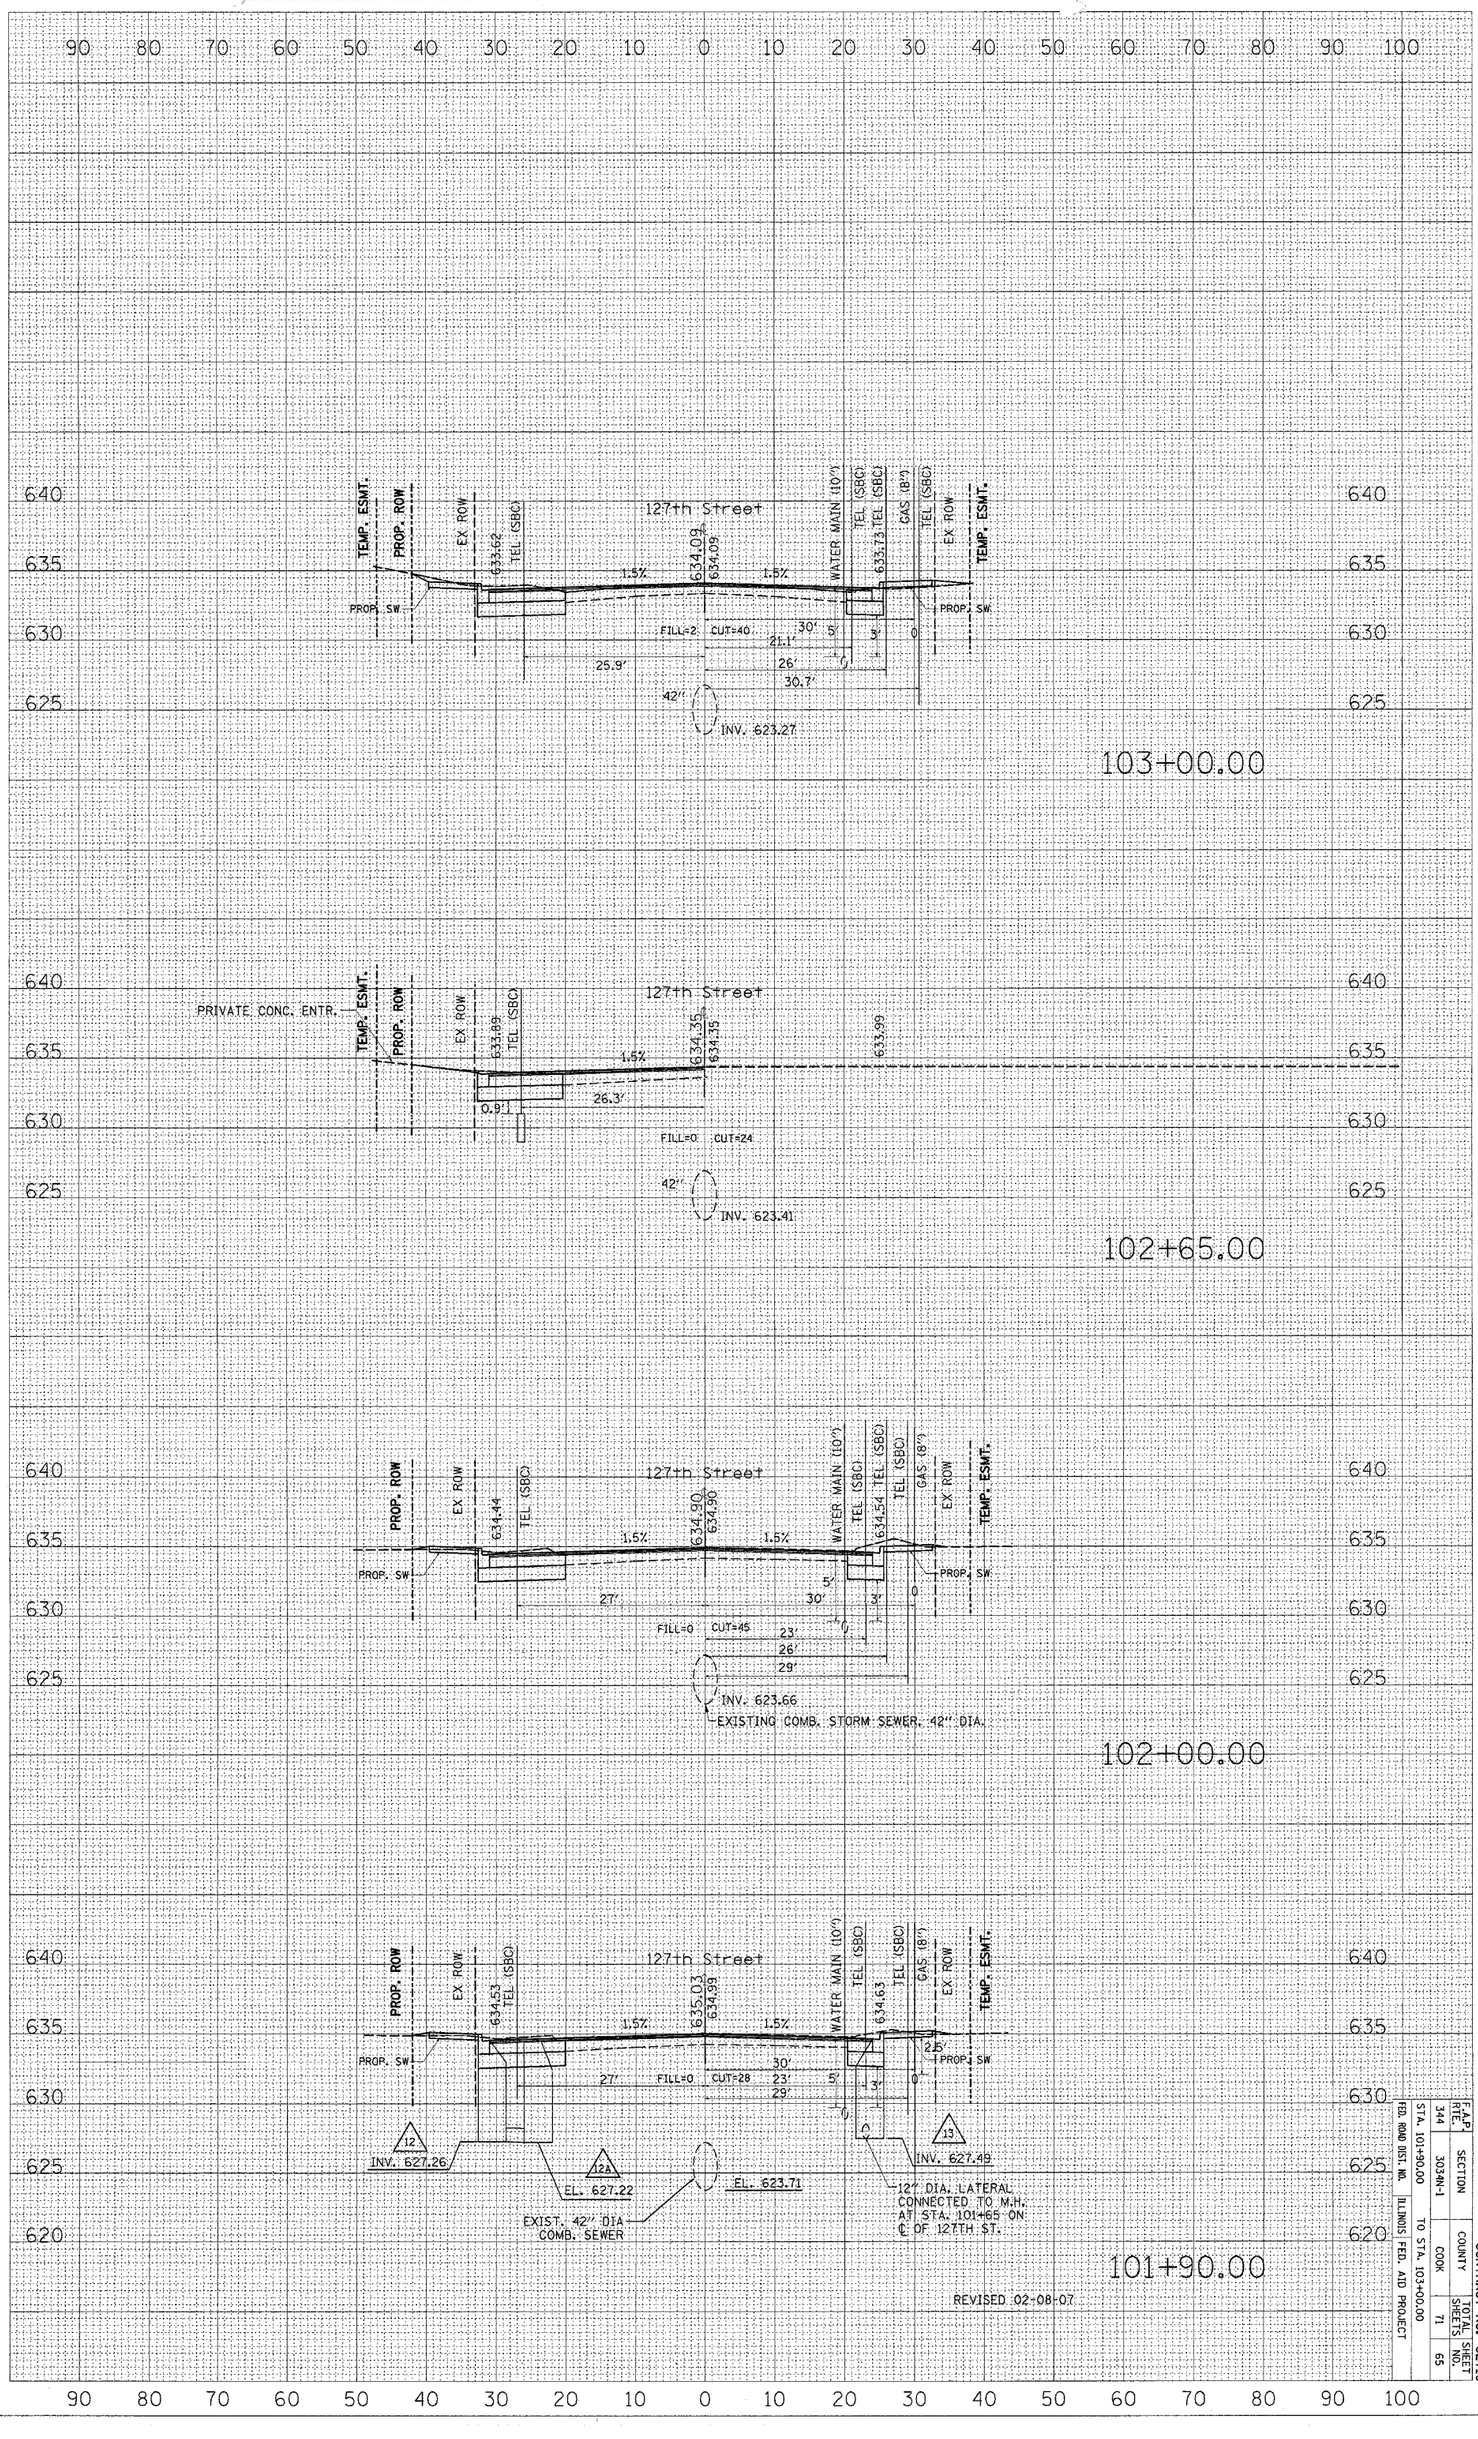

F.A.P. RTE.	SECTION	COUNTY	TOTAL SHEETS	SHEET NO.
344	303-4N-1	COOK	71	65

STA. 101+90.00 TO STA. 103+00.00
FED. ROAD DIST. NO. ILLINOIS FED. AID PROJECT

CONTRACT NO. 62719

3-09-07