PLOT DATE = 1/3/2007
FILE NAME = c:\projects\p100403\xs_127th_sheet
PLOT SCALE = 10.0000 ' / IN.
USER NAME = drivakosgn

ORIGINAL SURVEY		BY	DATE
NOTE BOOK	SURVEYED		
	PLOTTED		
	TEMPLATE		
	AREAS		
	AREAS CHECKED		

FINAL SURVEY		BY	DATE
NOTE BOOK	SURVEYED		
	PLOTTED		
NO.	TEMPLATE		
	AREAS		
	AREAS CHECKED		

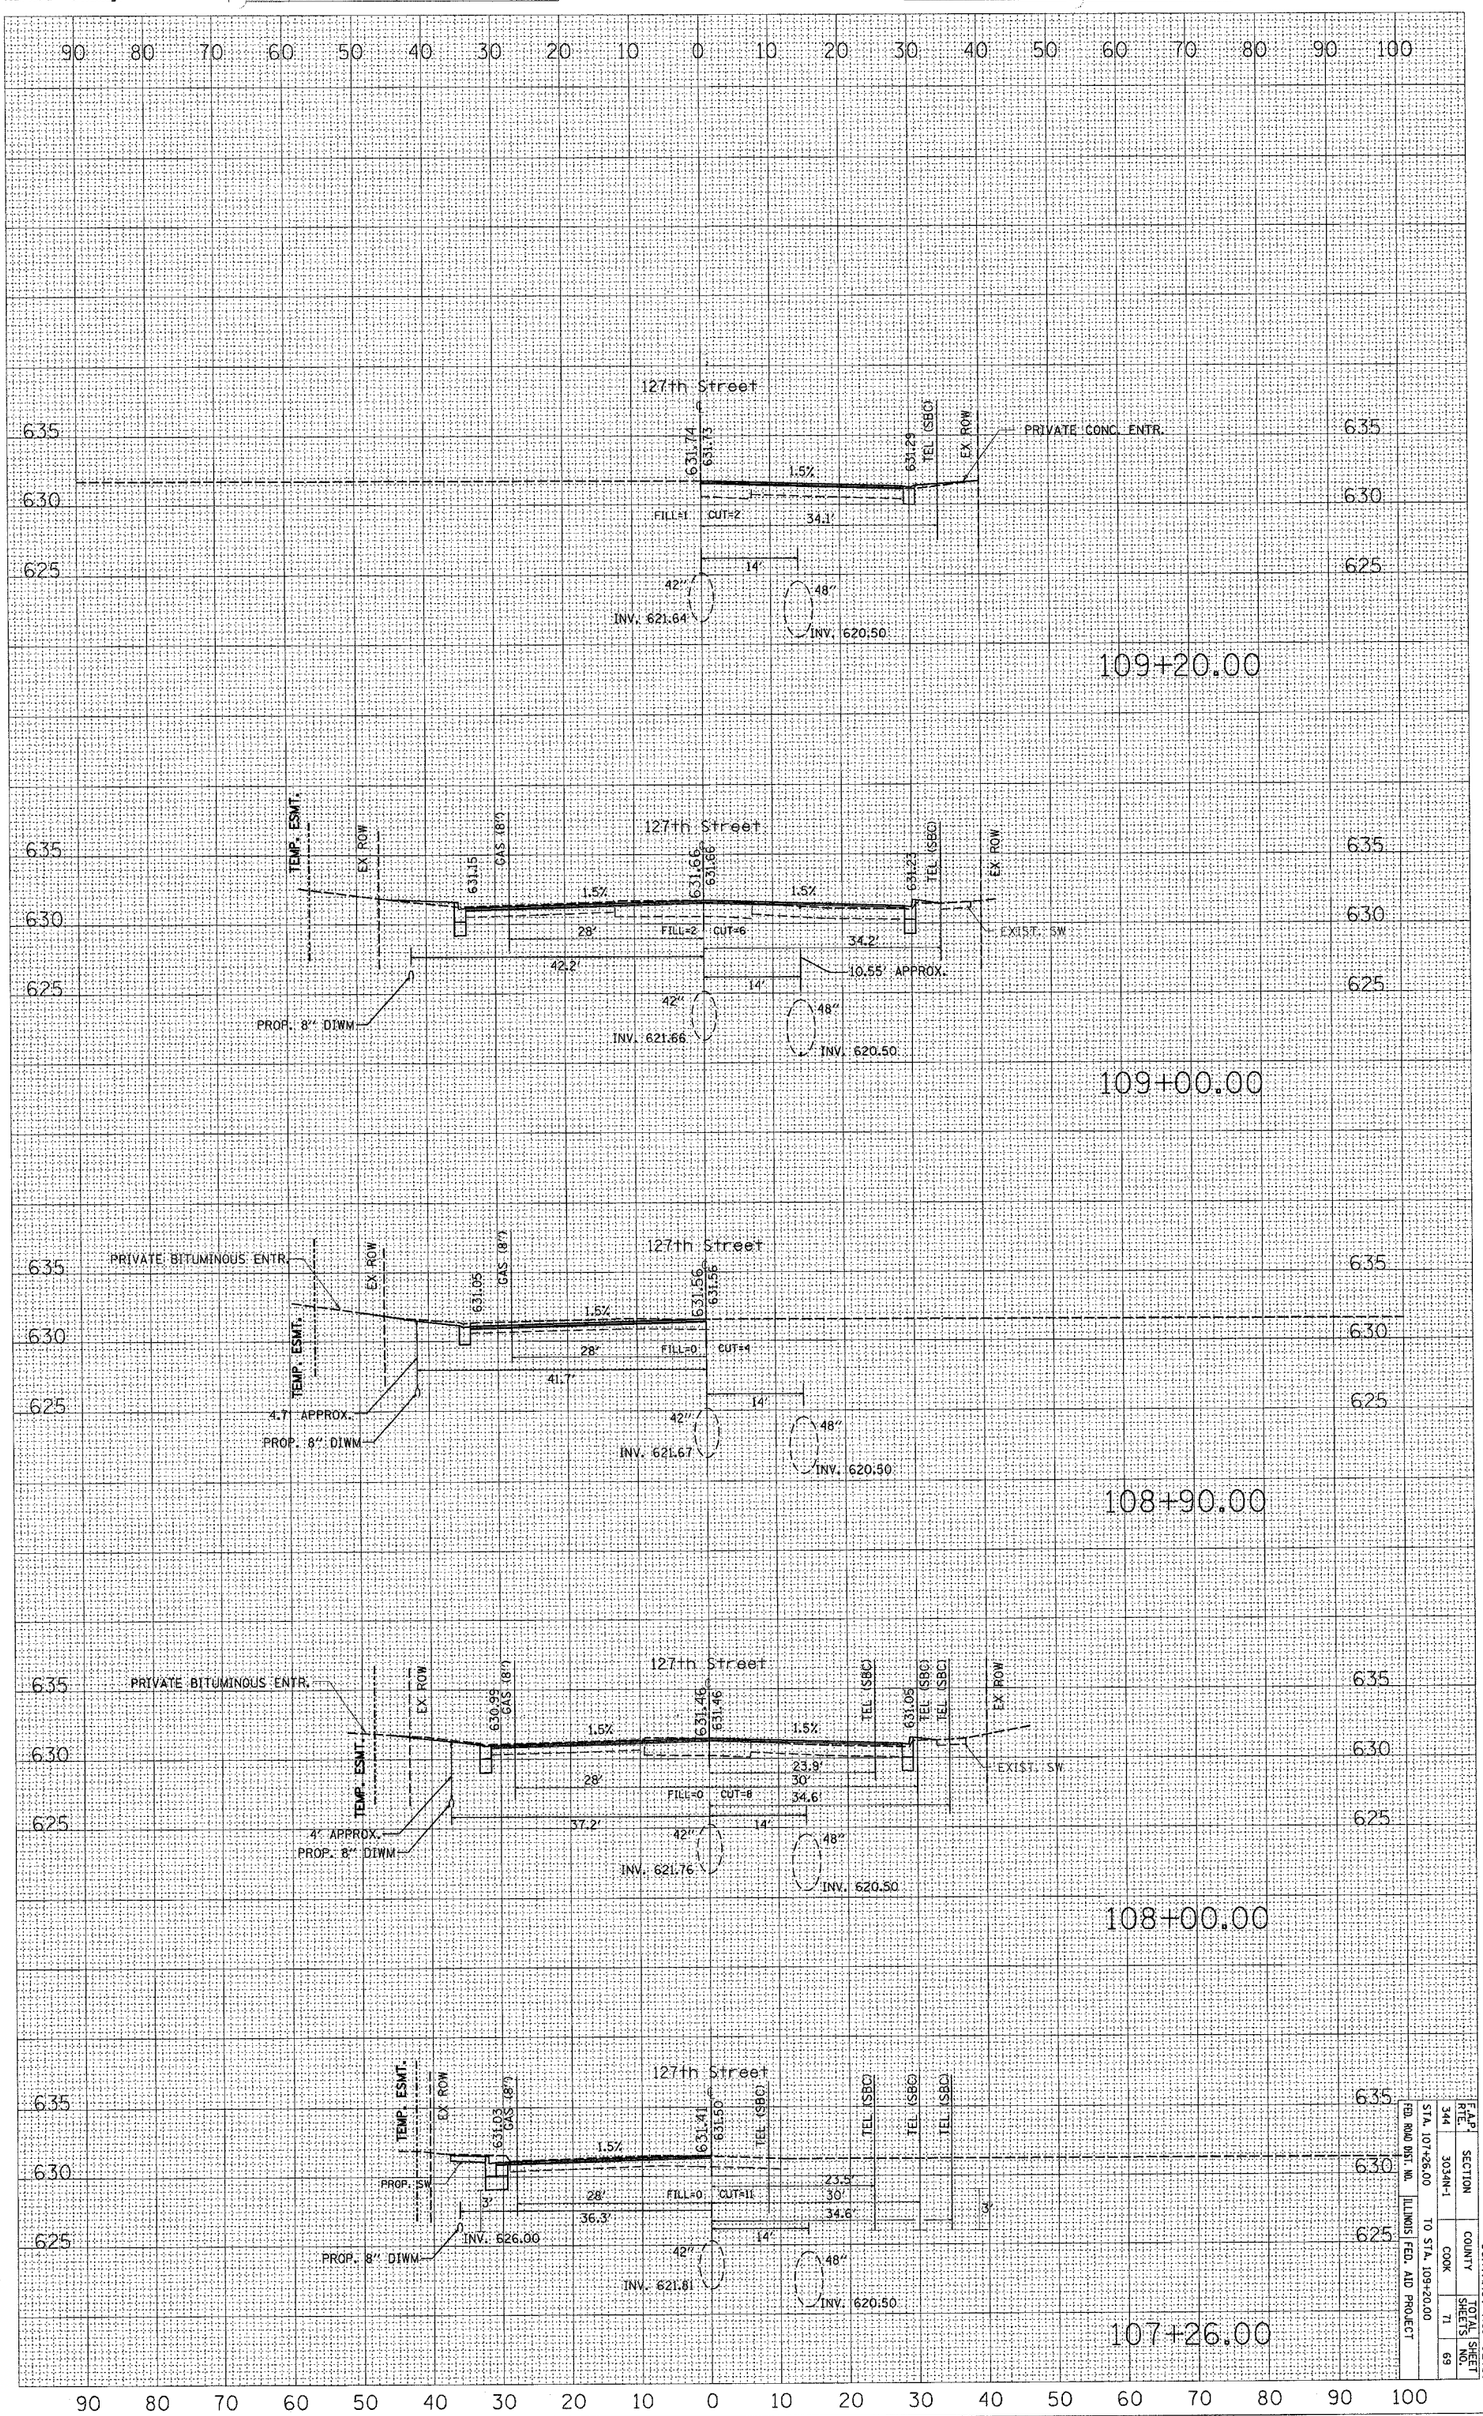

F.A.P. RTE.	344	SECTION	3034N-1
STA. 107+26.00	TO STA. 109+20.00	COUNTY	COOK
FED. ROAD DIST. NO.	ILLINOIS FED. AID PROJECT	SHEETS	71
		SHEET NO.	69

CONTRACT NO. 62719