CONTRACT NO. 62843

F.A.P RTE.	SECTION	COUNTY	TOTAL SHEETS	SHEET NO.
326	106-N-1	KANE	82	14
STA.	TO STA.			
FED. ROAD DIST. NO. 1	ILLINOIS	FED. AID PROJECT		

PLAN
SURVEYED BY DATE
PLOTTED
ALIGNMENT CHECKED
R.O.W. CHECKED
NOTE BOOK
NO.
CADD FILE NAME

PROFILE
SURVEYED BY DATE
PLOTTED
GRADES CHECKED
E.M. NOTED
NOTE BOOK
NO.
STRUCTURE NO'S/ATN'S CHKD

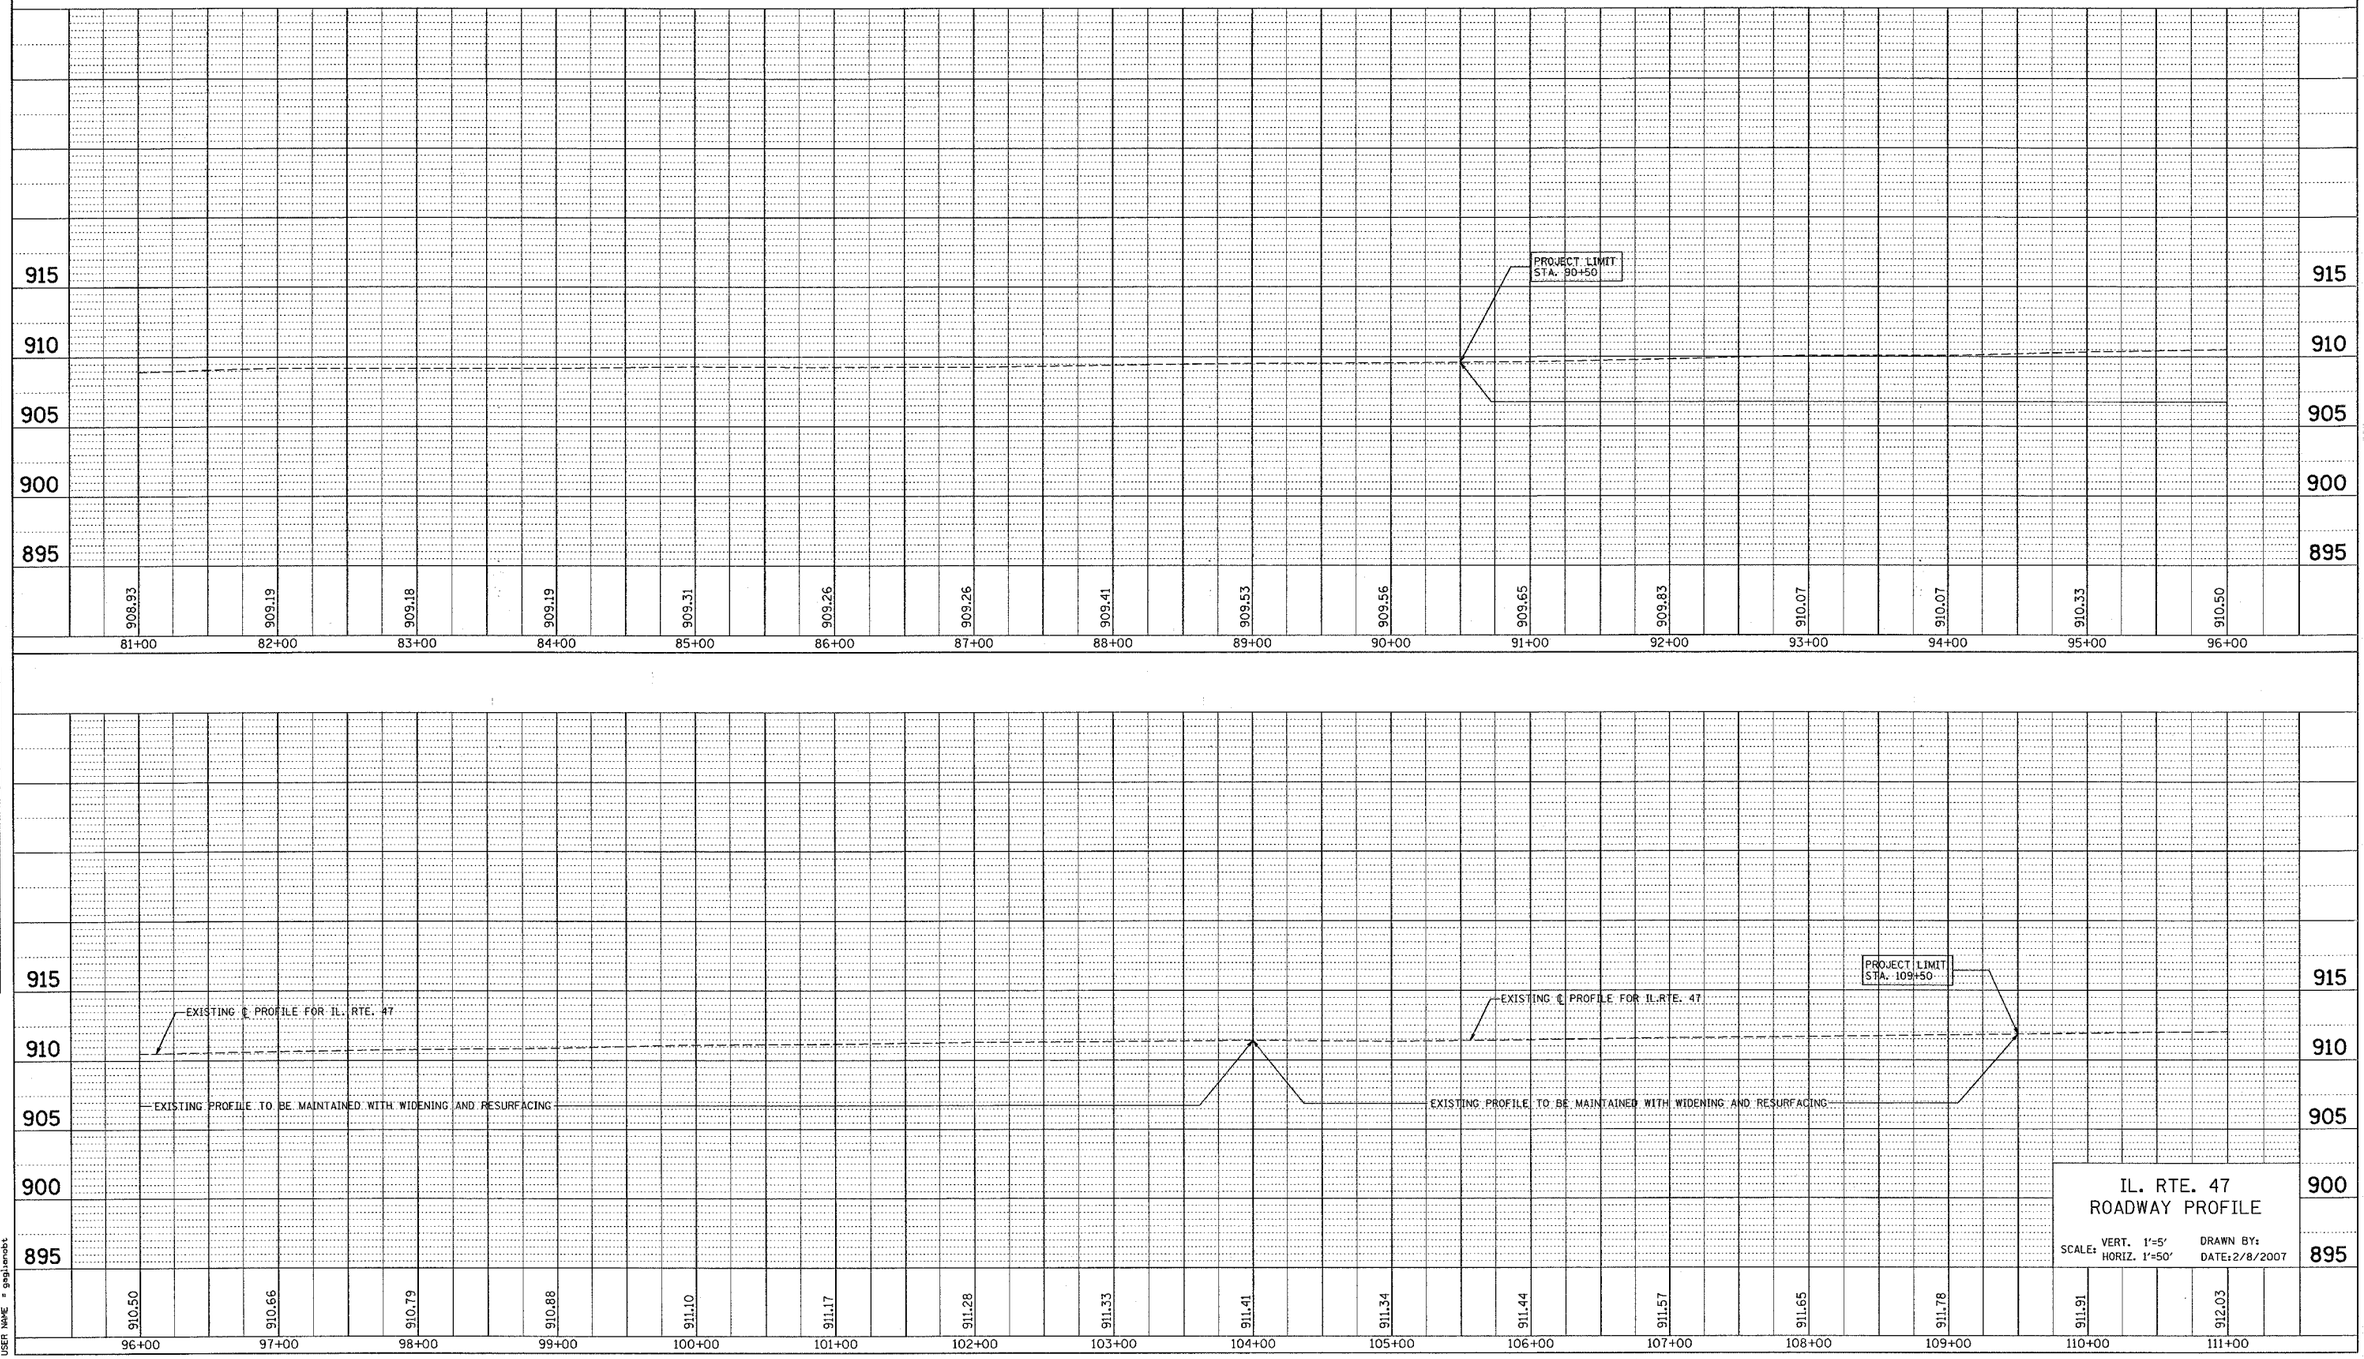

IL. RTE. 47
ROADWAY PROFILE

SCALE: VERT. 1"=5' HORIZ. 1"=50'
DRAWN BY:
DATE: 2/8/2007

PLOT DATE = 2/8/2007
FILE NAME = c:\projects\107582\sht_rdwy.dgn
PLOT SCALE = 50.0000 ' / IN.
USER NAME = gaglionbt