CONTRACT NO. 62843

F.A.P. RTE.	SECTION	COUNTY	TOTAL SHEETS	SHEET NO.
326	106-N-1	KANE	82	21
STA.		TO STA.		
FED. ROAD DIST. NO. 1	ILLINOIS	FED. AID PROJECT		

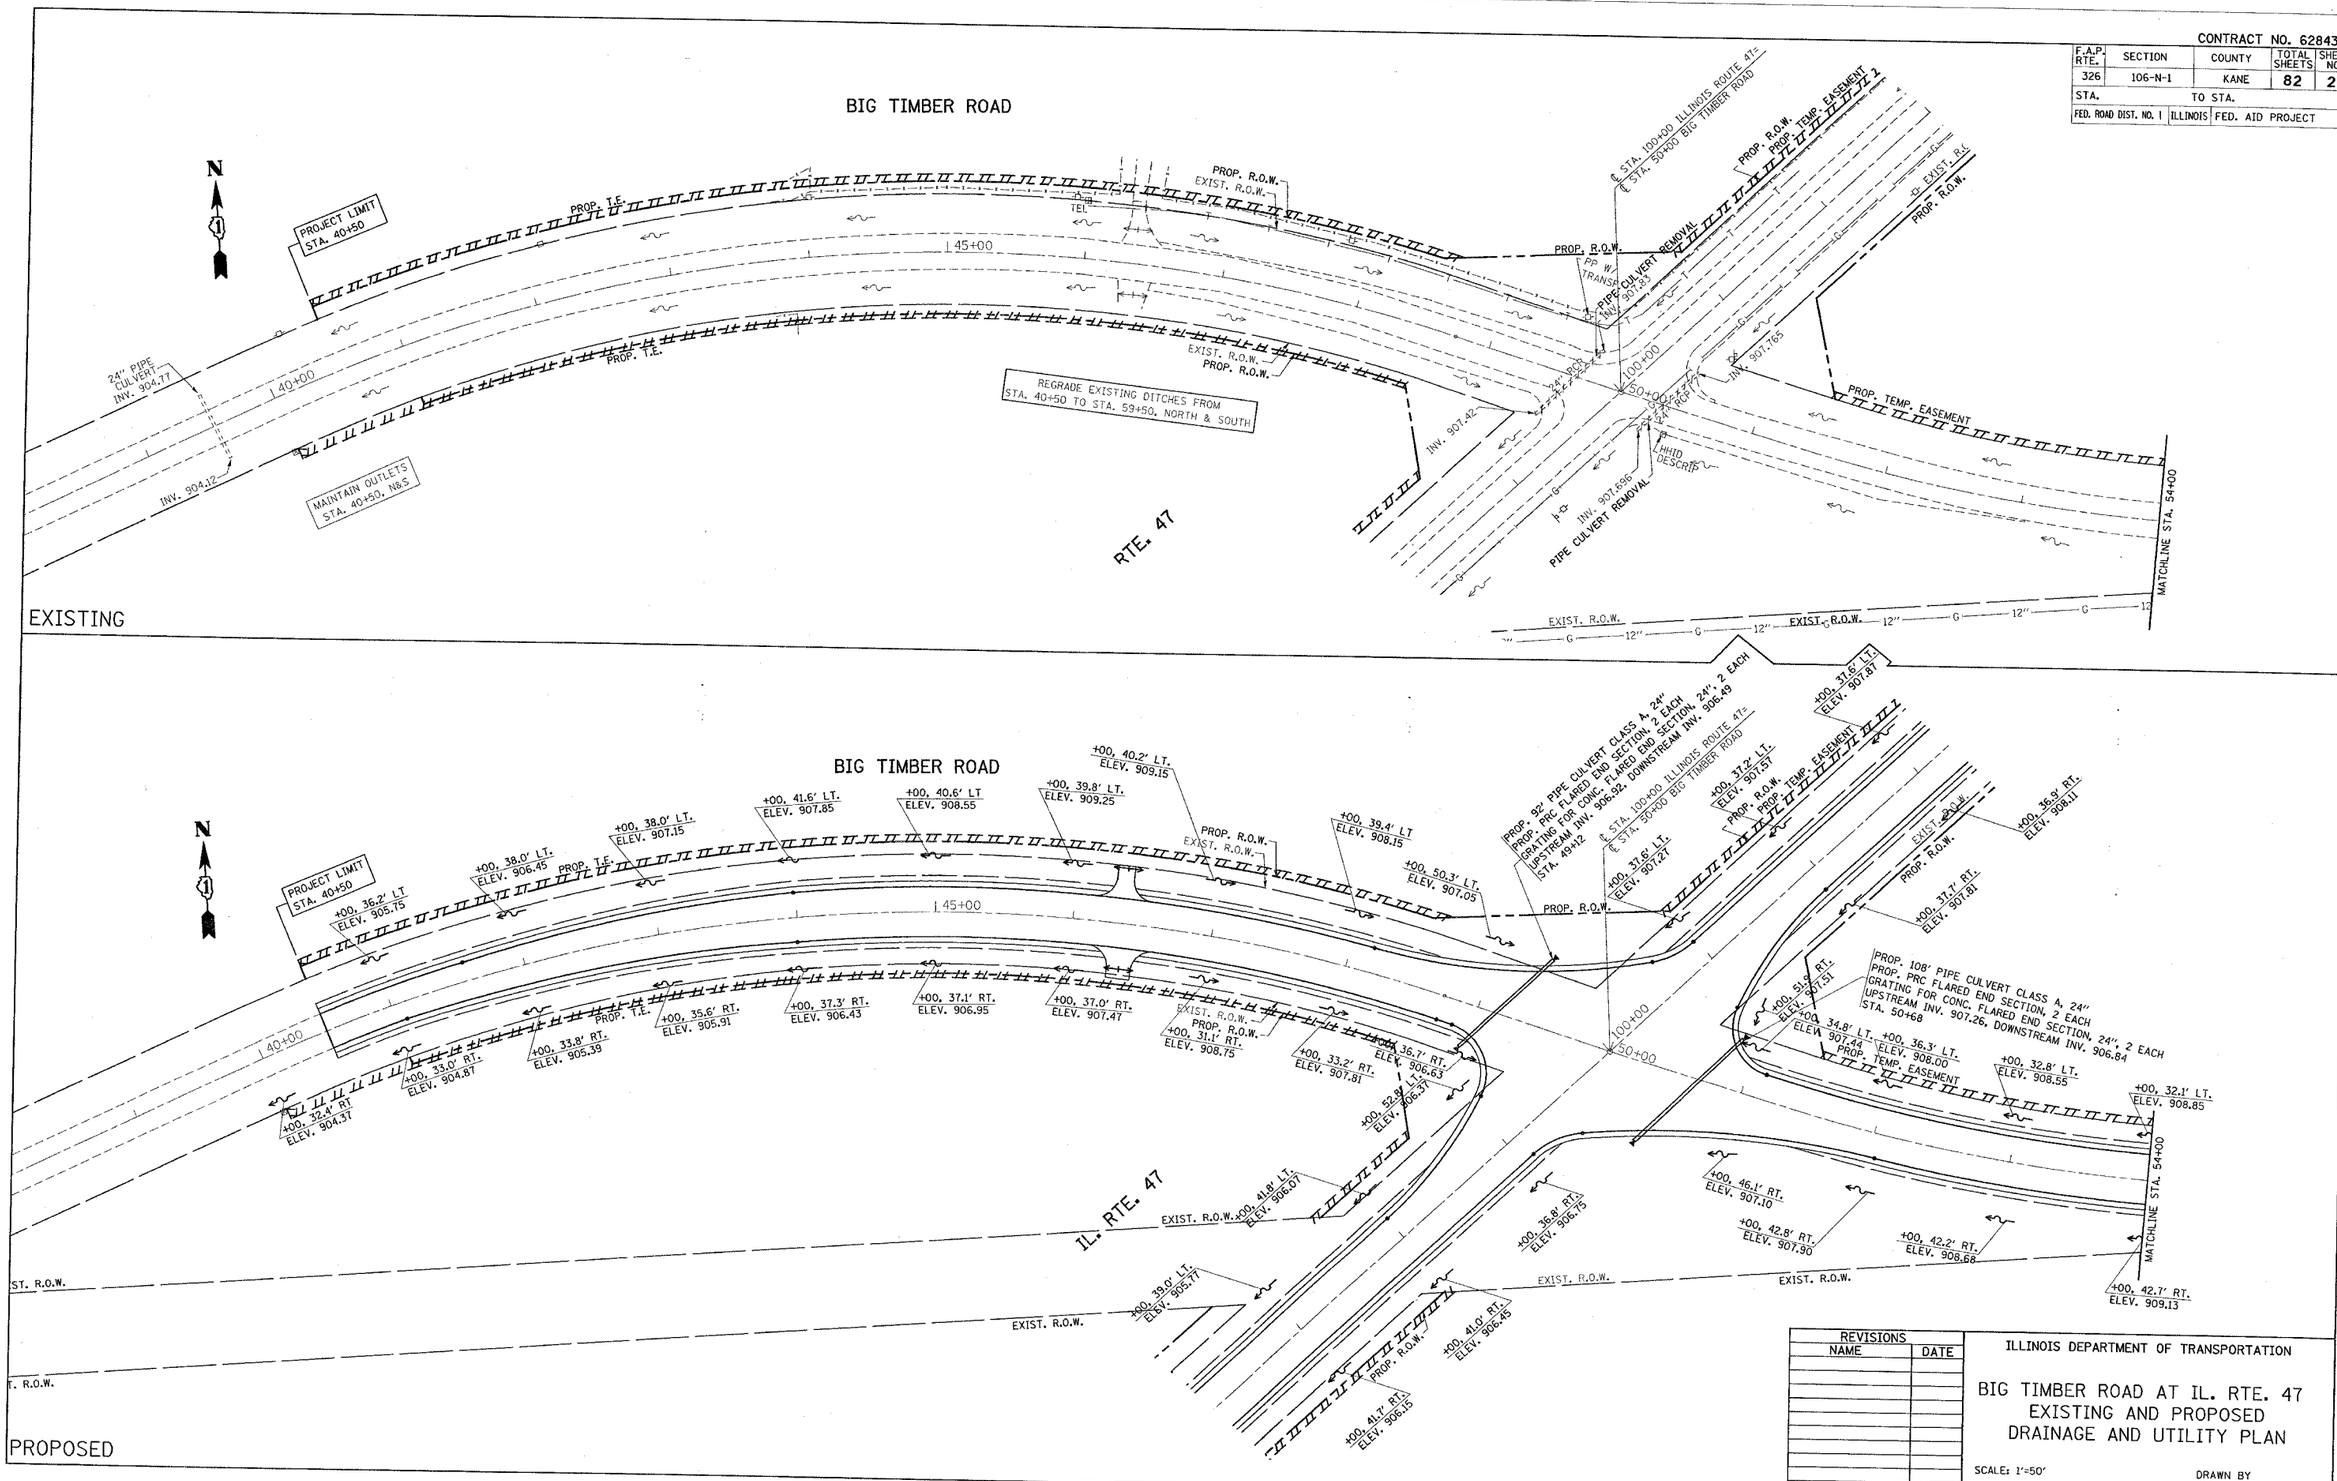

REVISIONS	
NAME	DATE

ILLINOIS DEPARTMENT OF TRANSPORTATION

BIG TIMBER ROAD AT IL. RTE. 47
EXISTING AND PROPOSED
DRAINAGE AND UTILITY PLAN

SCALE: 1"=50'
DATE 2/8/2007

DRAWN BY
CHECKED BY

PLOT DATE = 2/8/2007
FILE NAME = c:\projects\p100503\sh_drain.dgn
PLOT SCALE = 50.000 ' / IN.
USER NAME = gaglianobt