PLOT DATE = 1/17/2007
FILE NAME = c:\projects\p100503\xs_il47_sh.dgn
PLOT SCALE = 10.0000 ' / IN.
USER NAME = wilgreendp

| ORIGINAL SURVEY | | BY | DATE |
|---|---|---|---|
| NOTE BOOK | SURVEYED | | |
| | PLOTTED | | |
| NO. | TEMPLATE | | |
| | AREAS | | |
| | AREAS CHECKED | | |

| FINAL SURVEY | | BY | DATE |
|---|---|---|---|
| NOTE BOOK | SURVEYED | | |
| | PLOTTED | | |
| NO. | TEMPLATE | | |
| | AREAS | | |
| | AREAS CHECKED | | |

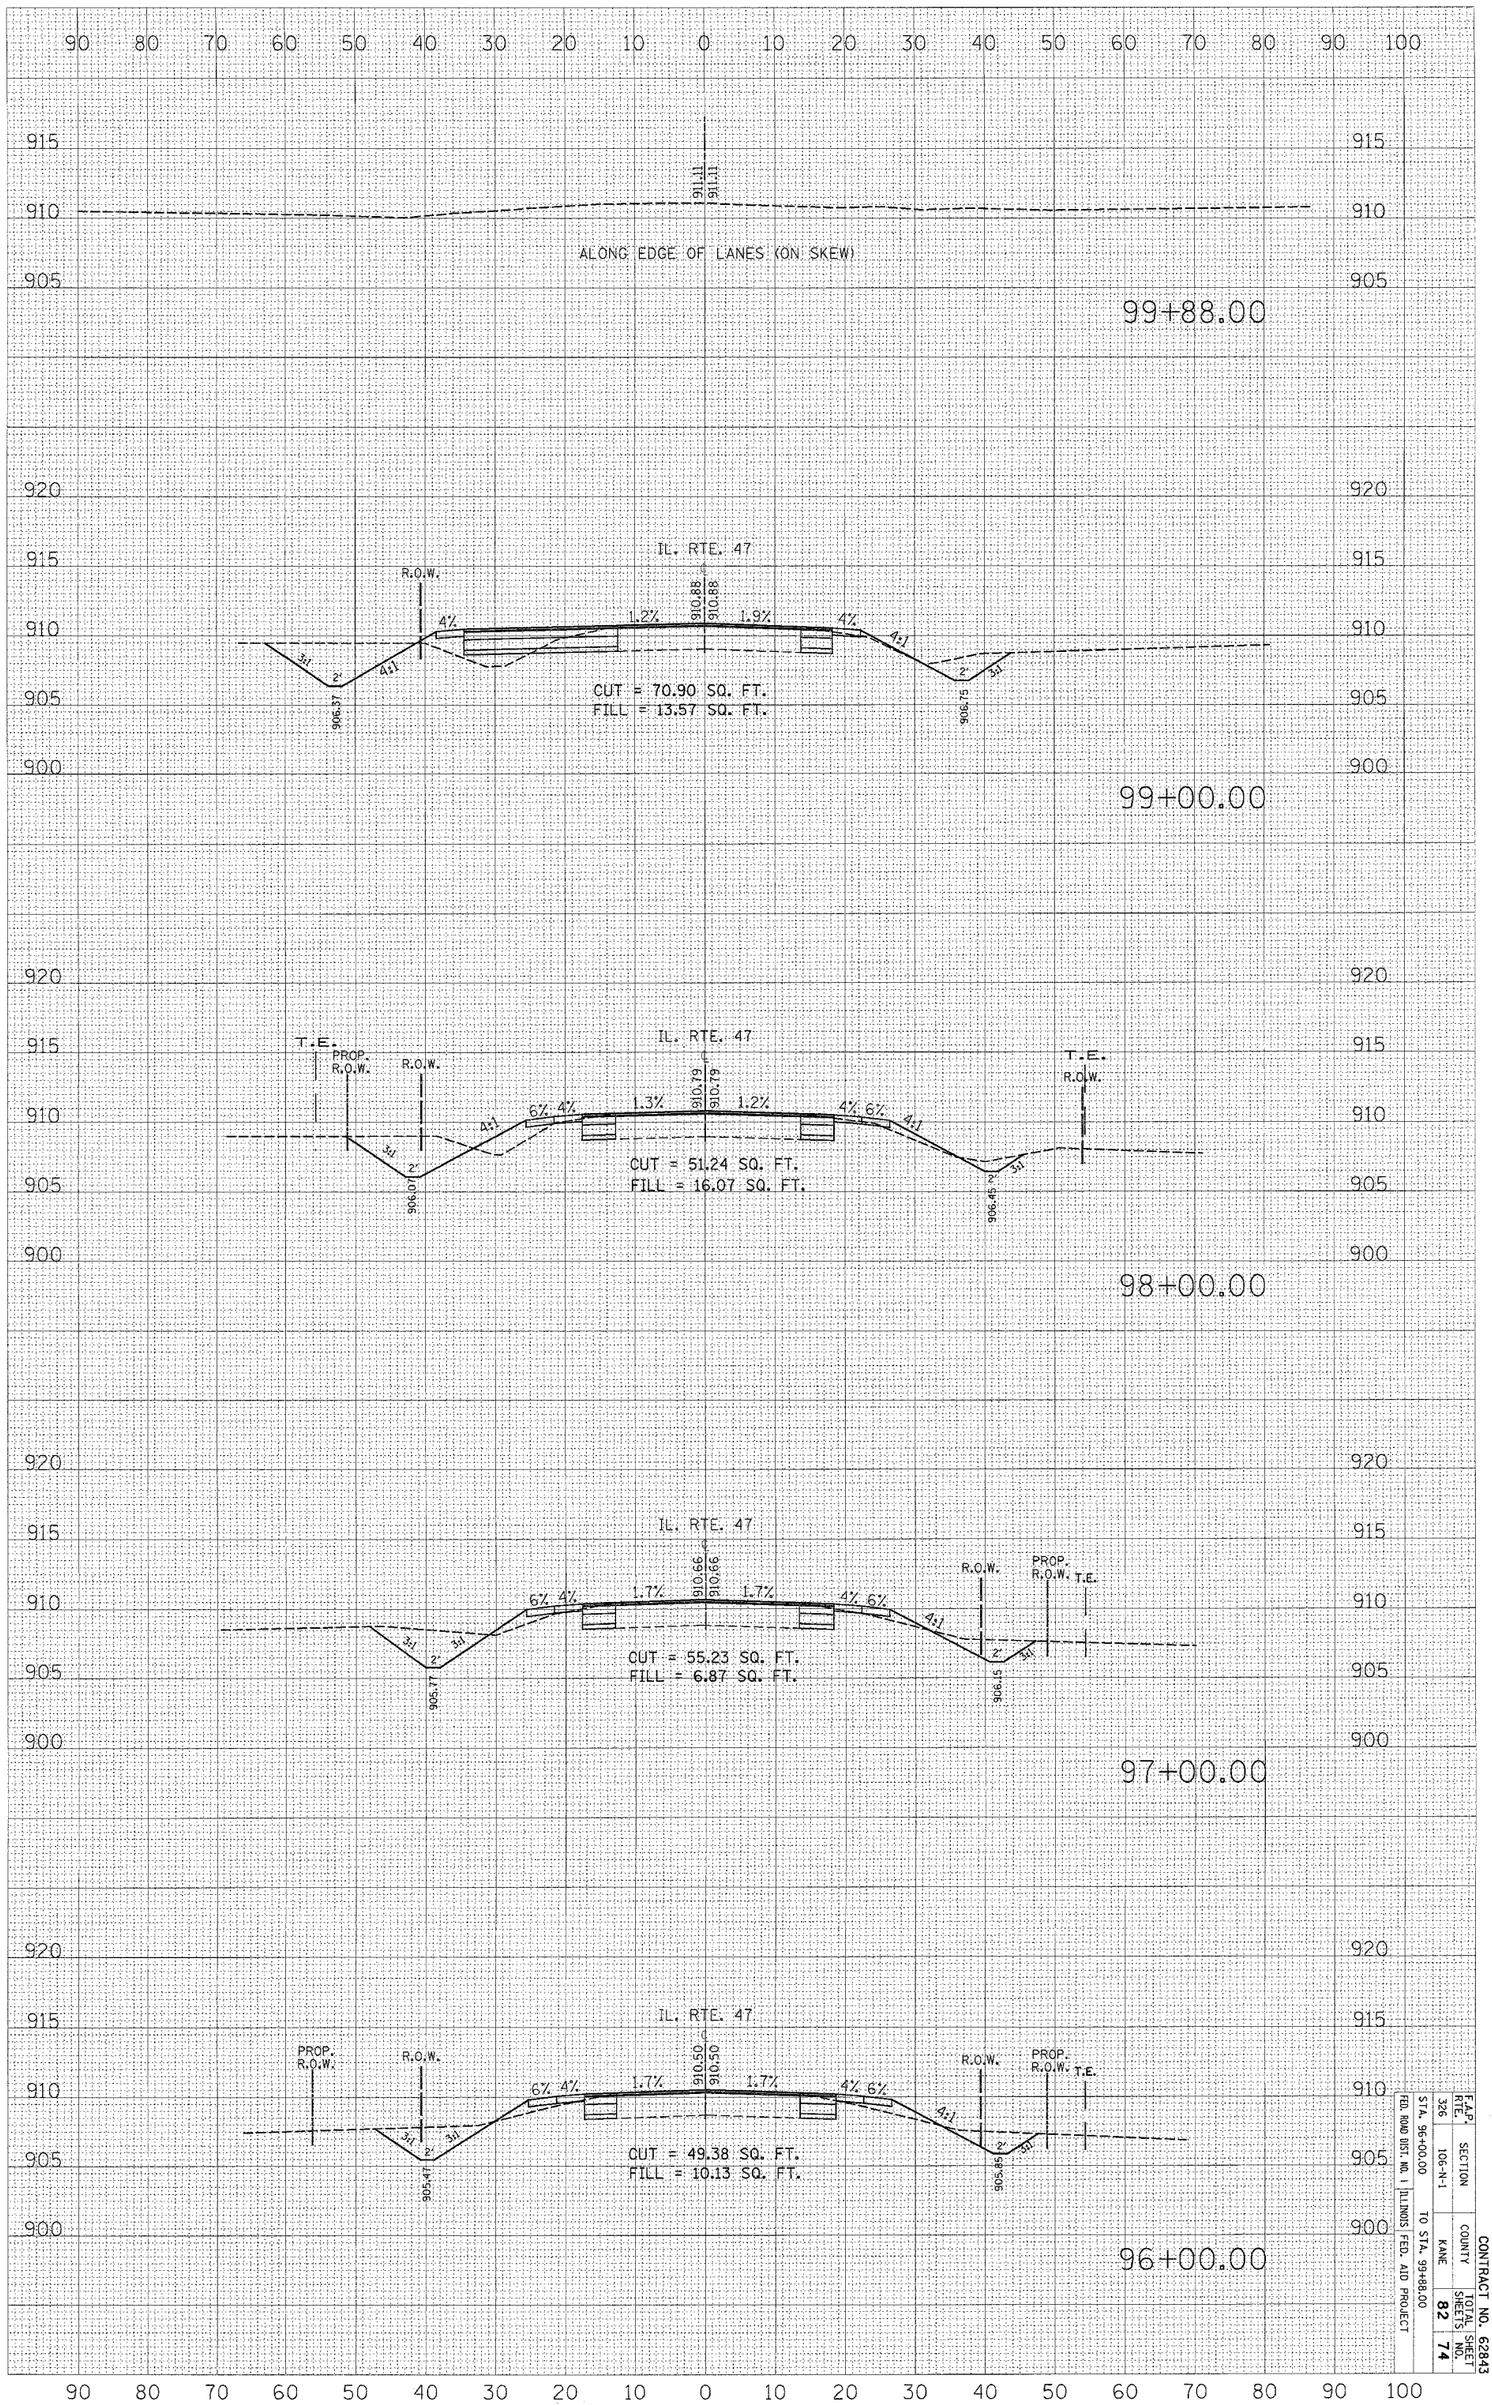


| F.A.P. RTE. | SECTION | COUNTY | TOTAL SHEETS | SHEET NO. |
|---|---|---|---|---|
| 326 | 106-1H-1 | KANE | 82 | 74 |

STA. 96+00.00 TO STA. 99+88.00

FED. ROAD DIST. NO. | ILLINOIS FED. AID PROJECT

CONTRACT NO. 62843