PLOT DATE = 1/17/2007
FILE NAME = c:\projects\p100503\xs_bigtim_shdgnd
PLOT SCALE = 10.0000 ' / IN.
USER NAME = wilgreendp

ORIGINAL SURVEY		BY	DATE
NOTE BOOK	SURVEYED		
	PLOTTED		
	TEMPLATE		
NO.	AREAS		
	AREAS CHECKED		

FINAL SURVEY		BY	DATE
NOTE BOOK	SURVEYED		
	PLOTTED		
	TEMPLATE		
NO.	AREAS		
	AREAS CHECKED		

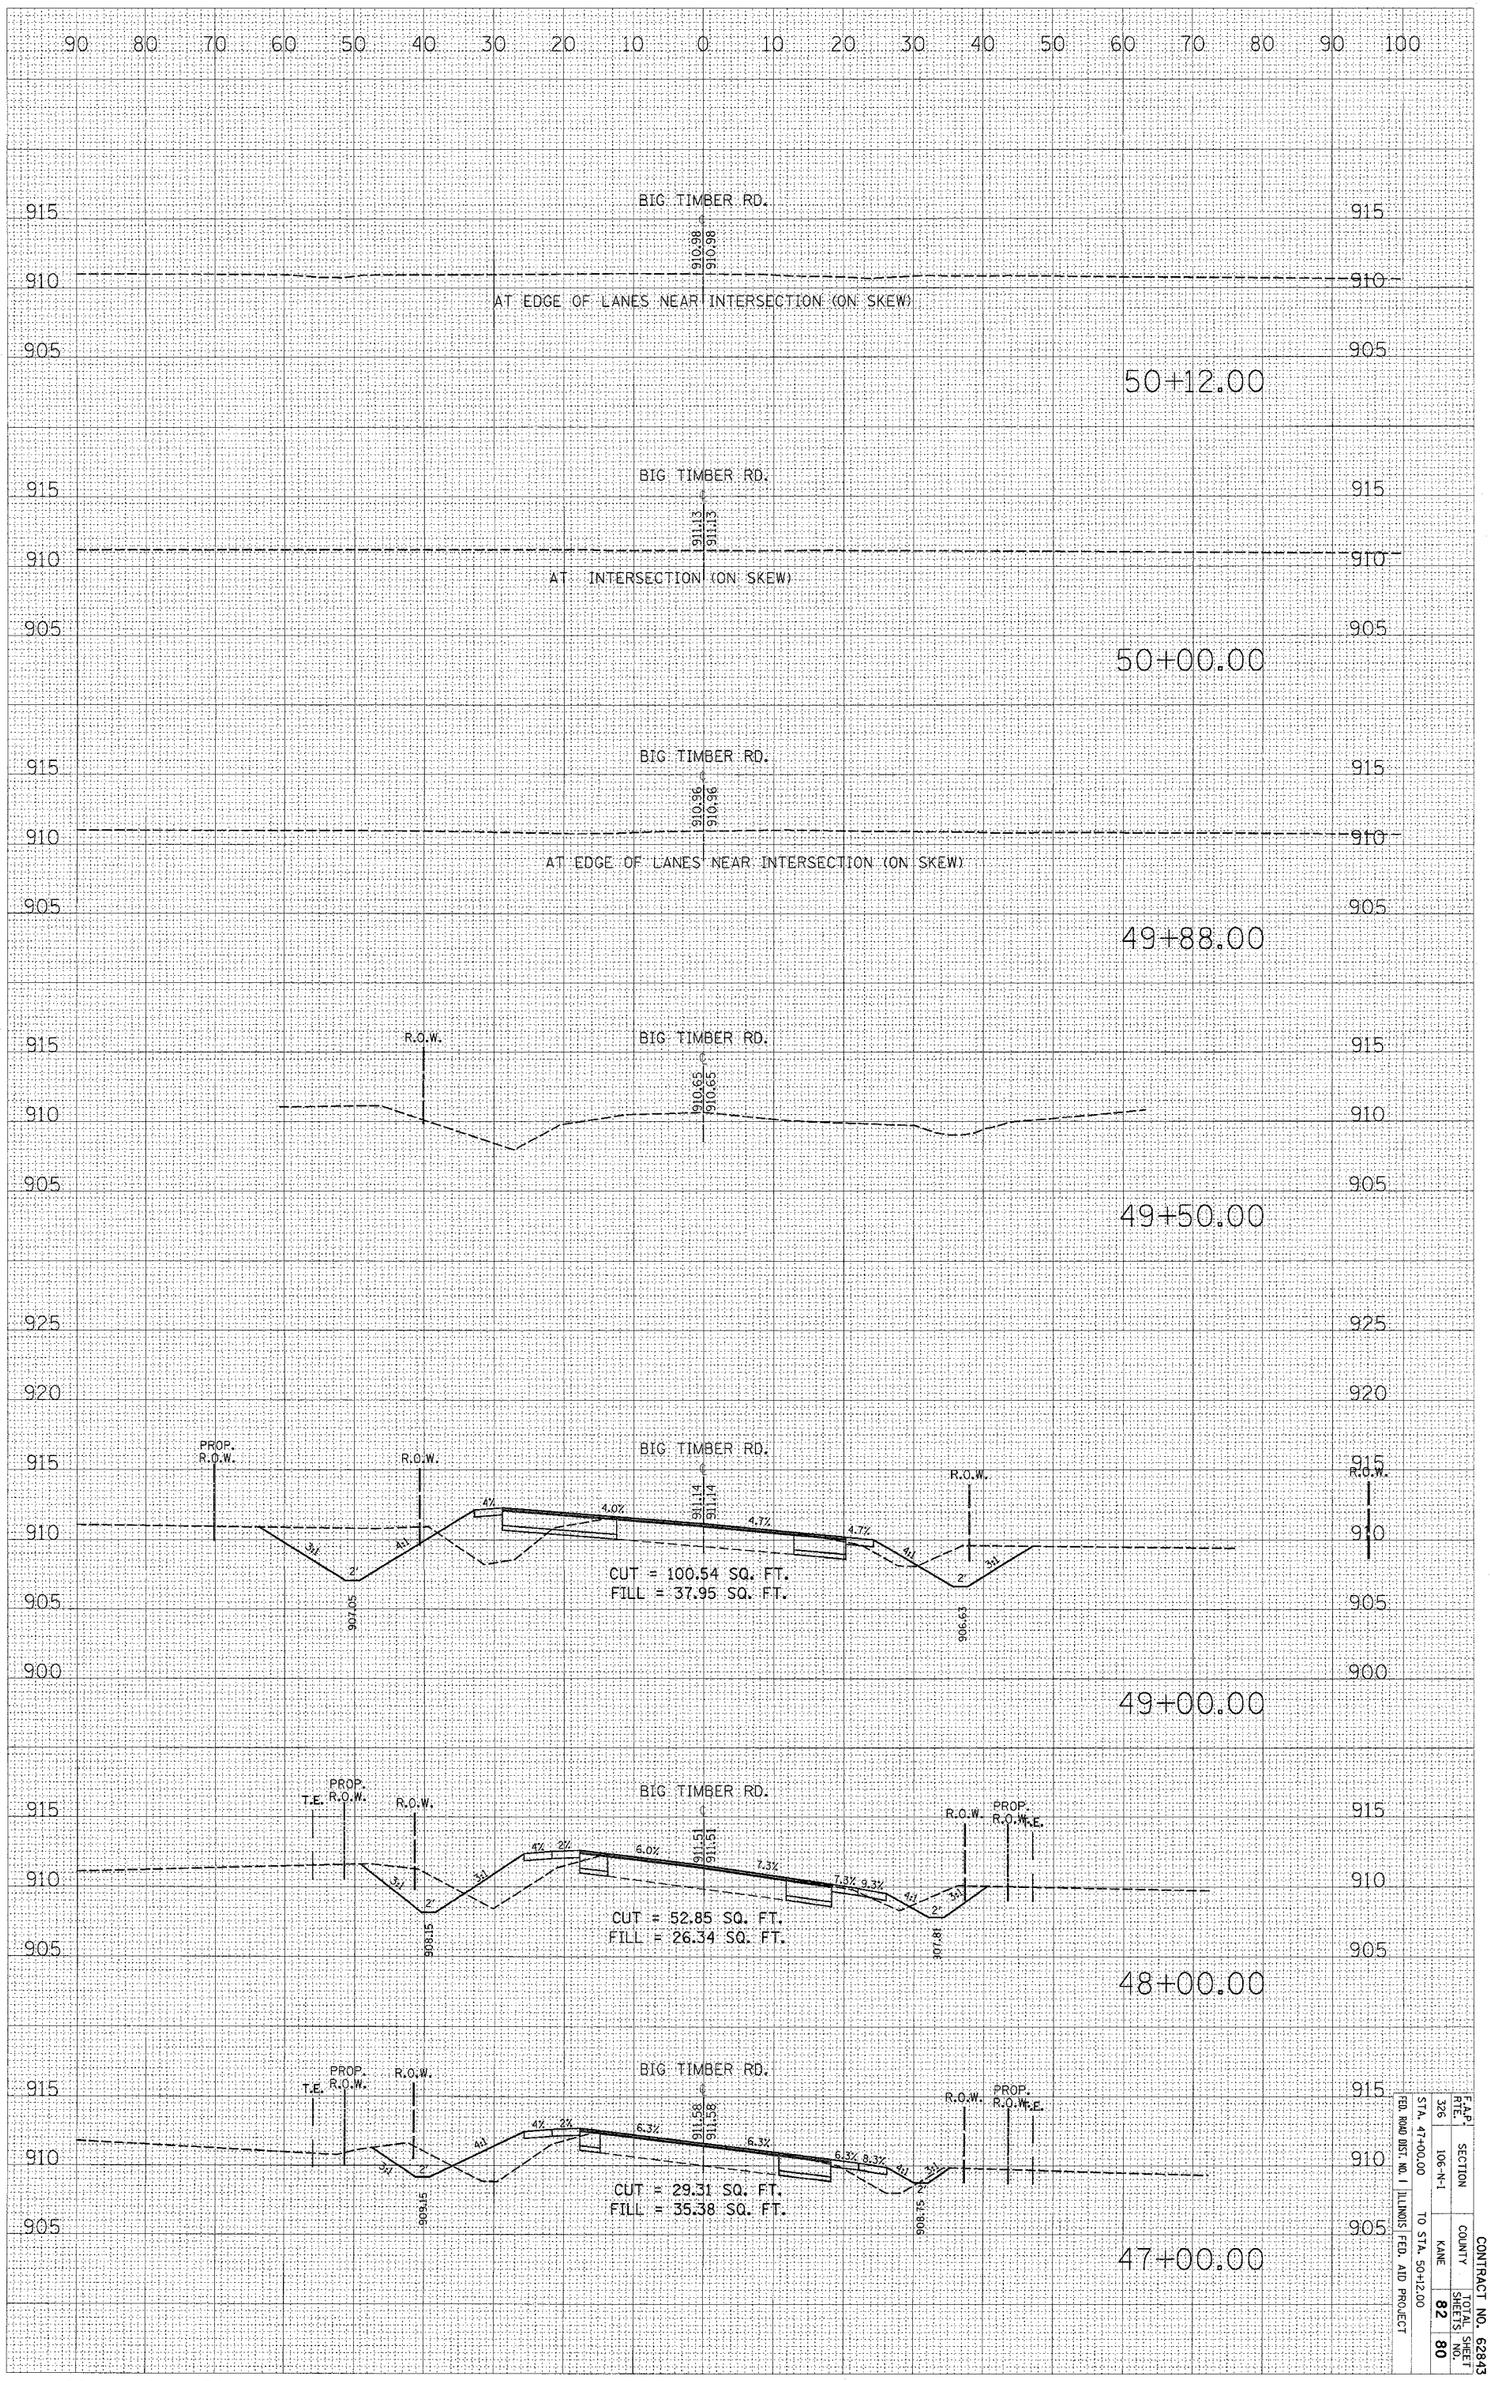

F.A.P. RTE.	SECTION	COUNTY	TOTAL SHEETS	SHEET NO.
326	106-IN-1	KANE	82	80

STA. 47+00.00 TO STA. 50+12.00

FED. ROAD DIST. NO. | ILLINOIS FED. AID PROJECT

CONTRACT NO. 62843