CONTRACT NO. 62895

F.A.I. RTE.	SECTION	COUNTY	TOTAL SHEETS	SHEET NO.
55	99 (1&2) WRS	WILL	334	49
STA.	TO STA.			
FED. ROAD DIST. NO.	ILLINOIS	FED. AID PROJECT		

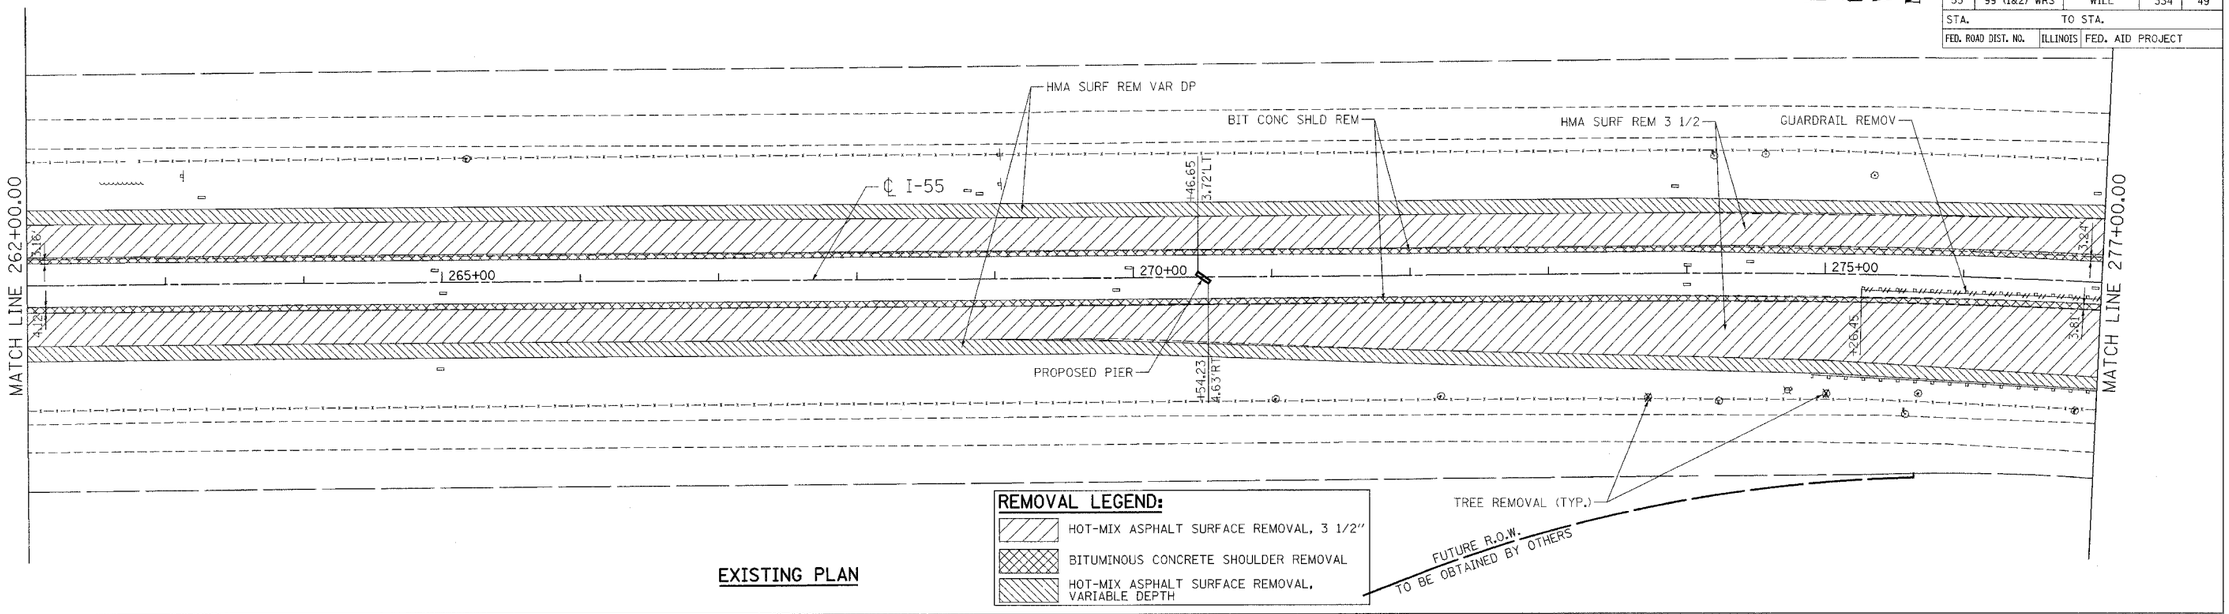

EXISTING PLAN

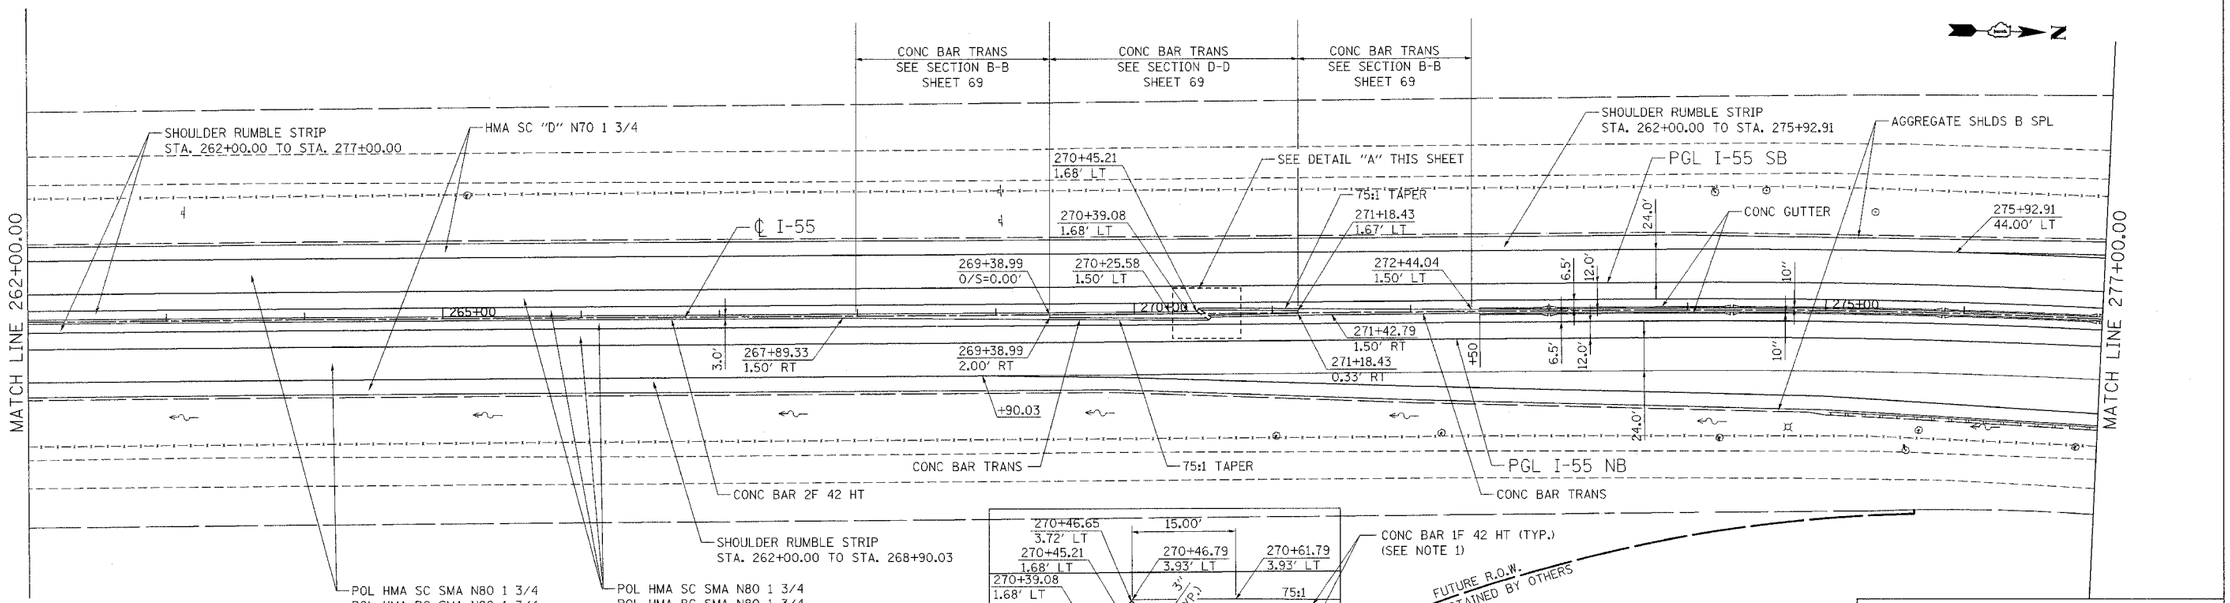

PROPOSED PLAN

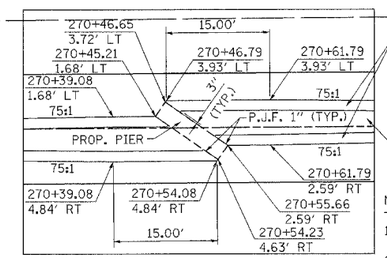

DETAIL "A"

NOTES:

1. SEE SECTION D-D SHEET 69 FOR DETAILS OF CONC BAR TRANSITION.
2. SEE SHEETS 257 TO 262 FOR DETAILS OF PROPOSED PIER.

REVISIONS	
NAME	DATE

ILLINOIS DEPARTMENT OF TRANSPORTATION
FAI ROUTE 55 (I-80 TO BLACK ROAD)
WIDENING AND RESURFACING

ROADWAY PLAN
FAI 55
STA. 262+00.00 TO STA. 277+00.00

SCALE: 1"=50'
DRAWN BY AG
DATE 03/22/07
CHECKED BY DDH

TENG
TENG & ASSOCIATES, INC.
ENGINEERS/ARCHITECTS/PLANNERS
CHICAGO, ILLINOIS

PLOT DATE = #DATE#
FILE NAME = #FILE#
PLOT SCALE = #SCALE#
USER NAME = #USER#

:\VAL99\A081.DGN,..\X086\A082.DGN,..\X\PW99\A081.DGN,..\W99\A081.DGN,..\X086\A083.DGN,..\X086\A084.DGN,..\PLD61\A081.DGN,..\PLD61\A081.DGN,..\DUB61\A081.DGN,..\DUB61\A082.DGN,..\DUB61\A082.DGN,..\UT99\A081.DGN,..\X086\A\S2.DGN
9-22-2006; 1:34:26:37 GAMS.MAC S:\DOCUMENT\X086\S01\CIVIL\DGN\PLAN\A\S.SHT