CONTRACT NO. 62895

F.A.I. RTE.	SECTION	COUNTY	TOTAL SHEETS	SHEET NO.
55	99 (1&2) WRS	WILL	334	53
STA.	TO STA.			
FED. ROAD DIST. NO.	ILLINOIS	FED. AID PROJECT		

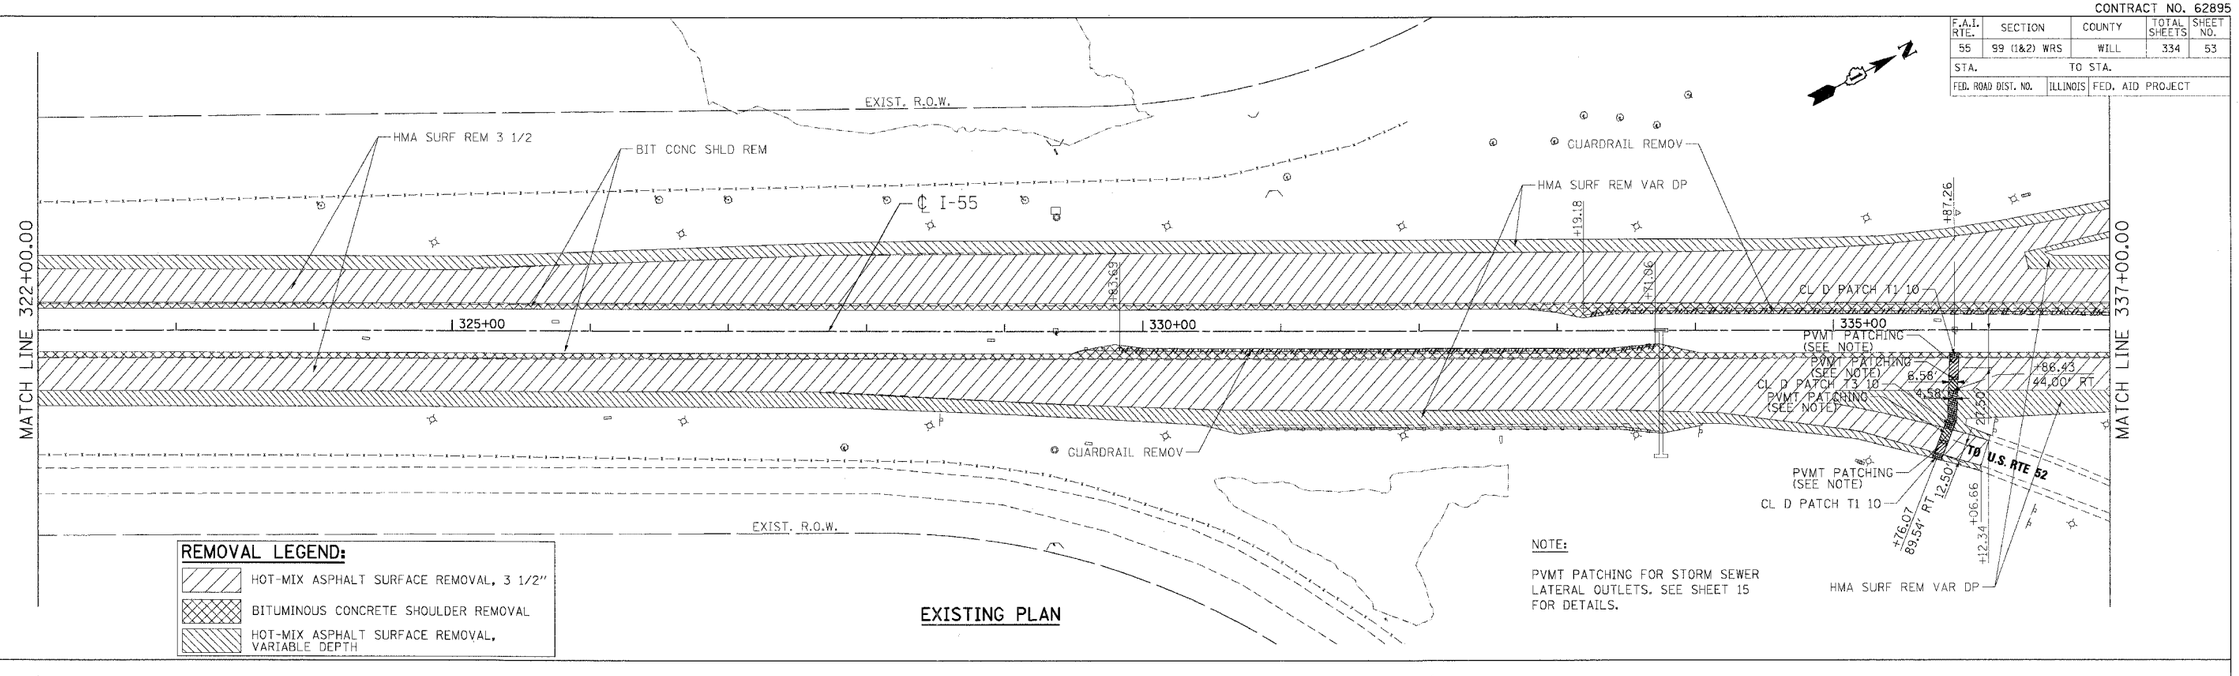

EXISTING PLAN

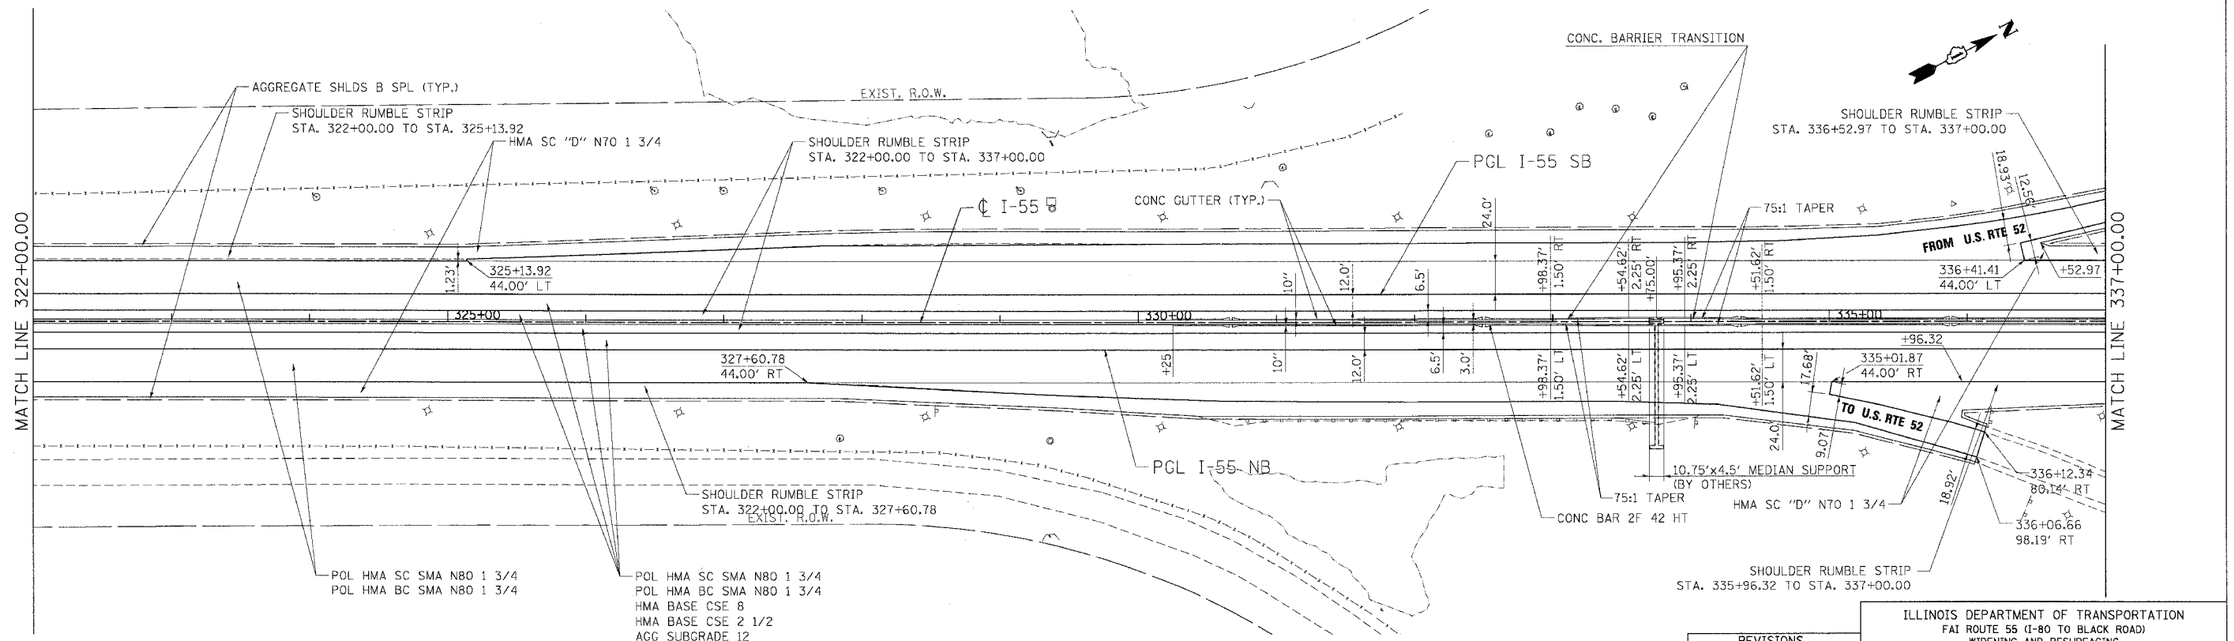

PROPOSED PLAN

REVISIONS	
NAME	DATE

ILLINOIS DEPARTMENT OF TRANSPORTATION
FAI ROUTE 55 (I-80 TO BLACK ROAD)
WIDENING AND RESURFACING

ROADWAY PLAN
FAI 55
STA. 322+00.00 TO STA. 337+00.00

SCALE: 1"=50'
DRAWN BY AG
DATE 02/23/07
CHECKED BY ODH

TENG
TENG & ASSOCIATES, INC.
ENGINEERS/ARCHITECTS/PLANNERS
CHICAGO, ILLINOIS

PLOT DATE = $DATE$
FILE NAME = $FILEL$
PLOT SCALE = $SCALE$
USER NAME = $USER$

-\XL\99\A082.DGN, -\XR\B6\A082.DGN, -\XR\P4\A082.DGN, -\XR\W9\A082.DGN, -\XR\B6\A081.DGN, -\XR\P4\A081.DGN, -\PL\B6\A081.DGN, -\DU\B6\A081.DGN, -\UT\99\A081.DGN, -\XX\B6\A082.DGN, -\UT\99\A082.DGN, -\DU\B6\A082.DGN, -\XX\B6\A082.DGN, -\XX\B6\A083.DGN, -\XX\B6\A084.DGN, -\XX\B6\A333.DGN, -\XX\B6\A334.DGN
2-28-2007,17:45:05 VARSHNKZ S:\DOCUMENTS\2436\ENGR\CIVIL\DGN\PLB61+R13.SHT