CONTRACT NO. 62895

F.A. RTE.	SECTION	COUNTY	TOTAL SHEETS	SHEET NO.
55	99 (1&2) WRS	WILL	334	61
STA.		TO STA.		
FED. ROAD DIST. NO.	ILLINOIS	FED. AID PROJECT		

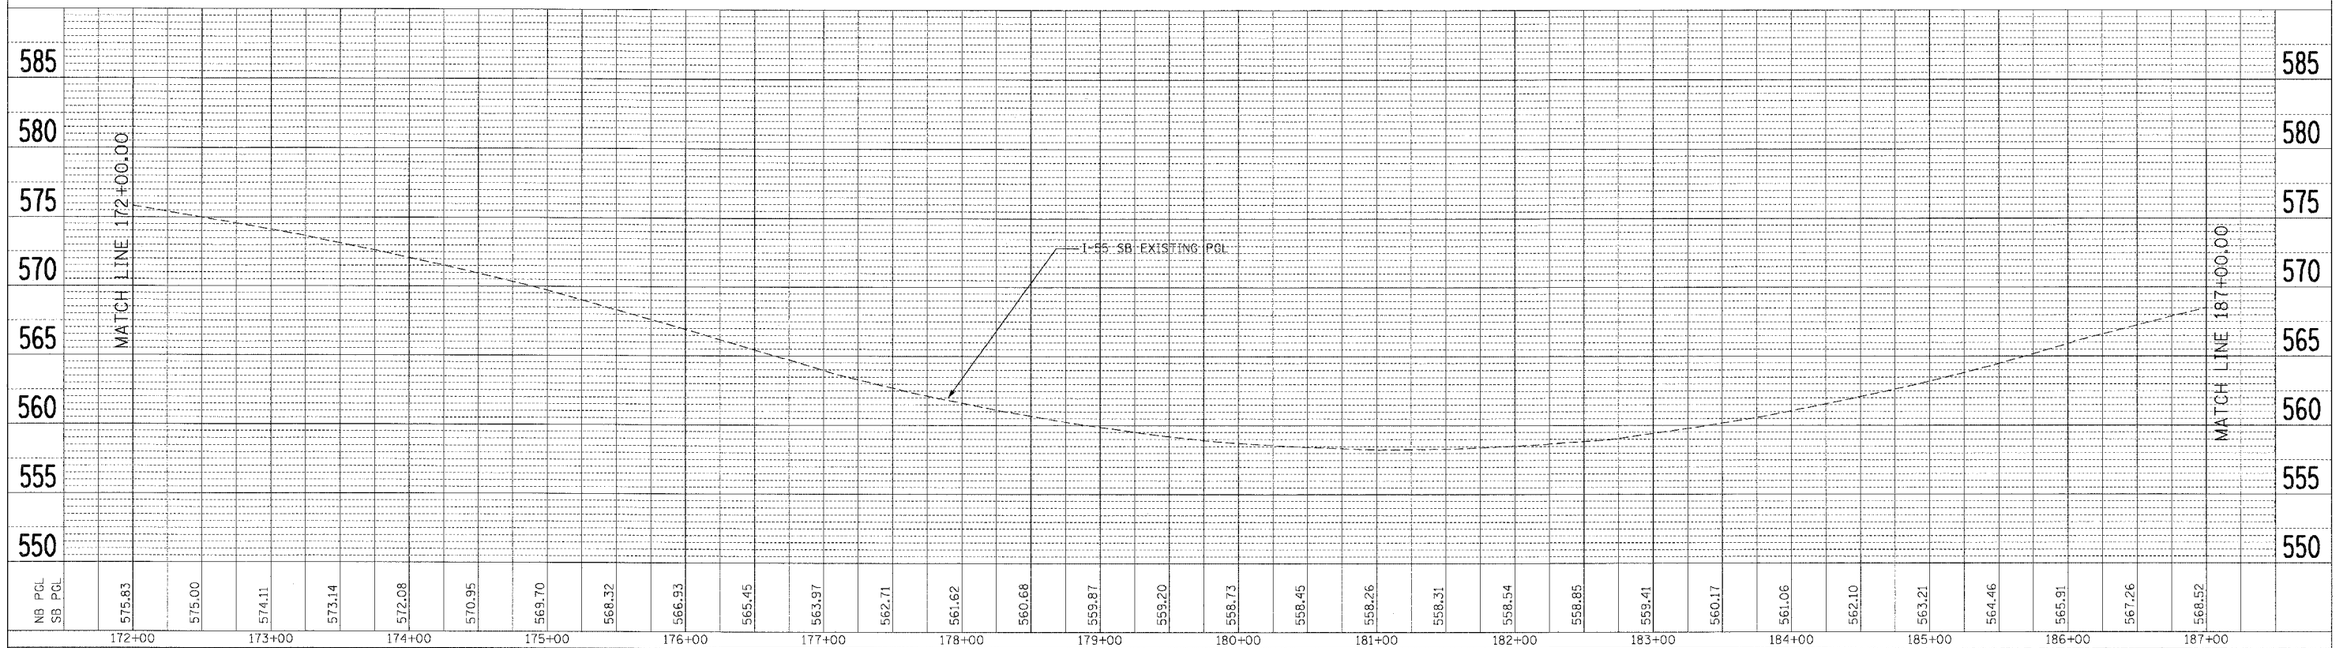

FAI ROUTE 55 (I-80 TO BLACK ROAD)

ROADWAY PROFILE

STA. 172+00.00 TO STA. 202+00.00

SCALE: VERT. 1"=5' HORIZ. 1"=50'

DATE 02/23/07

DRAWN BY MW

CHECKED BY DDH

PL NOTE BOOK NO. SURVEYED PLOTTED ALIGNMENT CHECKED RT. OF WAY CHECKED CADD FILE NAME BY DATE

PROFILE NOTE BOOK NO. SURVEYED PLOTTED GRADES CHECKED B.M. NOTED STRUCTURE NOTATNS CHKD BY DATE

PLOT DATE = $DATE$
FILE NAME = $FILEL$
PLOT SCALE = $SCALE$
USER NAME = $USER$

2-20-2007,17:46:31 VARSHNKZ
S:\DOCUMENT\02361501\CIVIL\DGN\PR061A002.SHT