CONTRACT NO. 62895

F.A. RTE.	SECTION	COUNTY	TOTAL SHEETS	SHEET NO.
55	99 (1&2) WRS	WILL	334	66
STA.	TO STA.			
FED. ROAD DIST. NO.	ILLINOIS	FED. AID PROJECT		

PROFILE
SURVEYED BY
LAYOUT BY
GRADES CHECKED BY
NOTE BOOK
NO.
STRUCTURE NO(FA)(NS OVHD)
DATE

F. N
SURVEYED BY
LAYOUT BY
ALIGNMENT CHECKED BY
NOTE BOOK
NO.
CADD FILE NAME
DATE

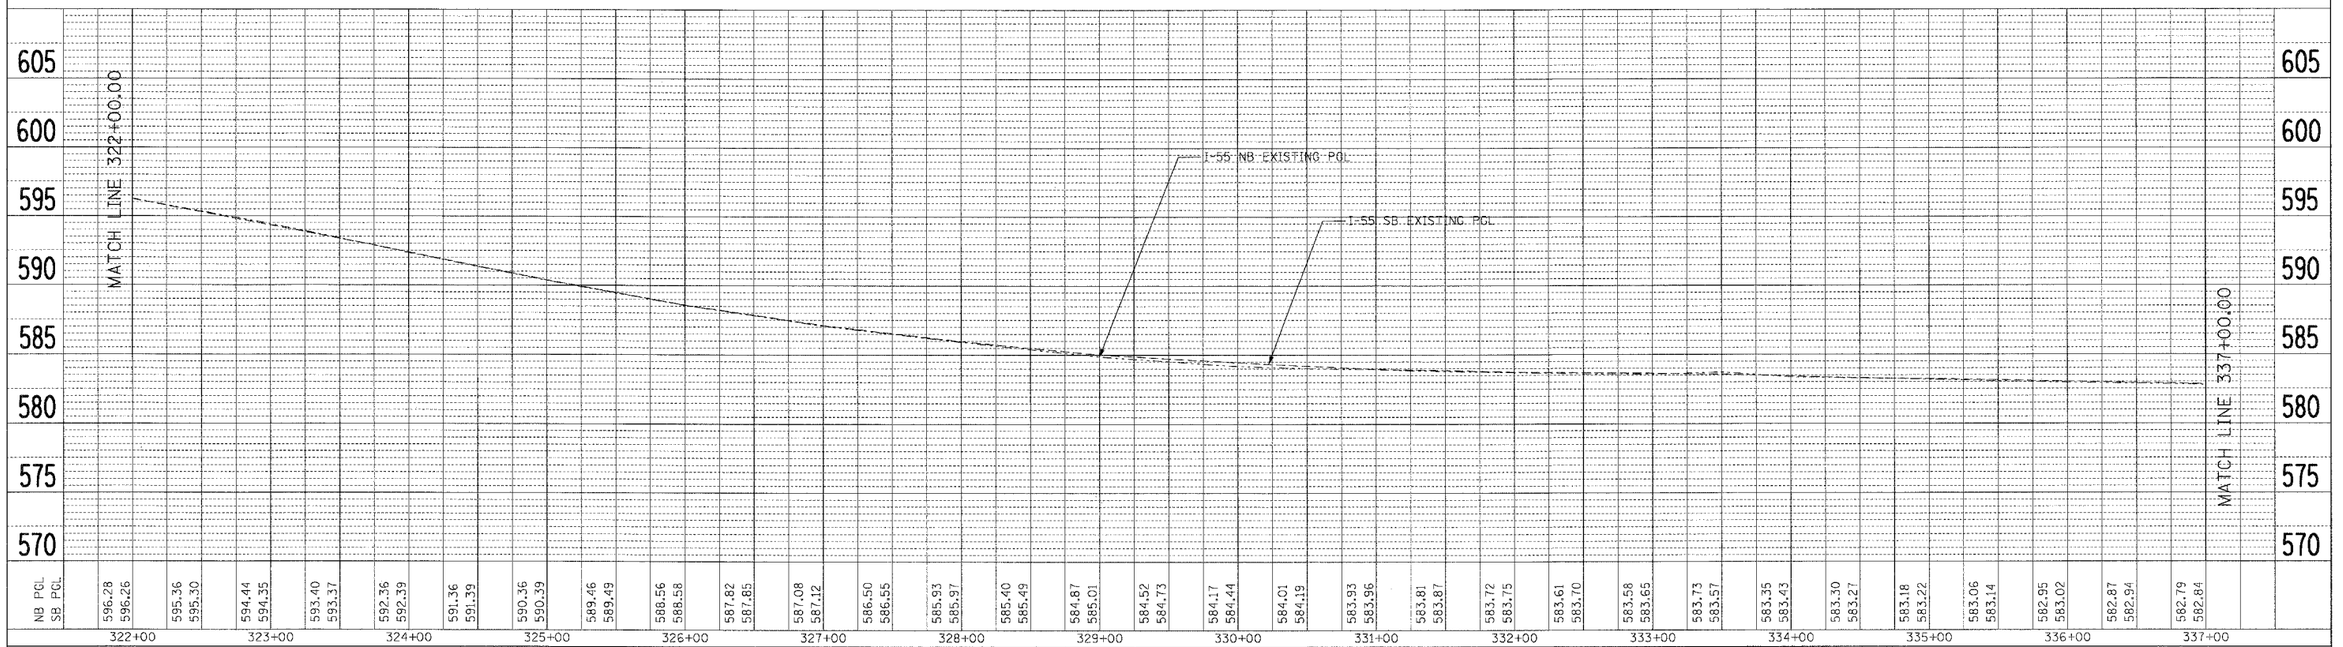

PROFILE
SURVEYED BY
LAYOUT BY
GRADES CHECKED BY
NOTE BOOK
NO.
STRUCTURE NO(FA)(NS OVHD)
DATE

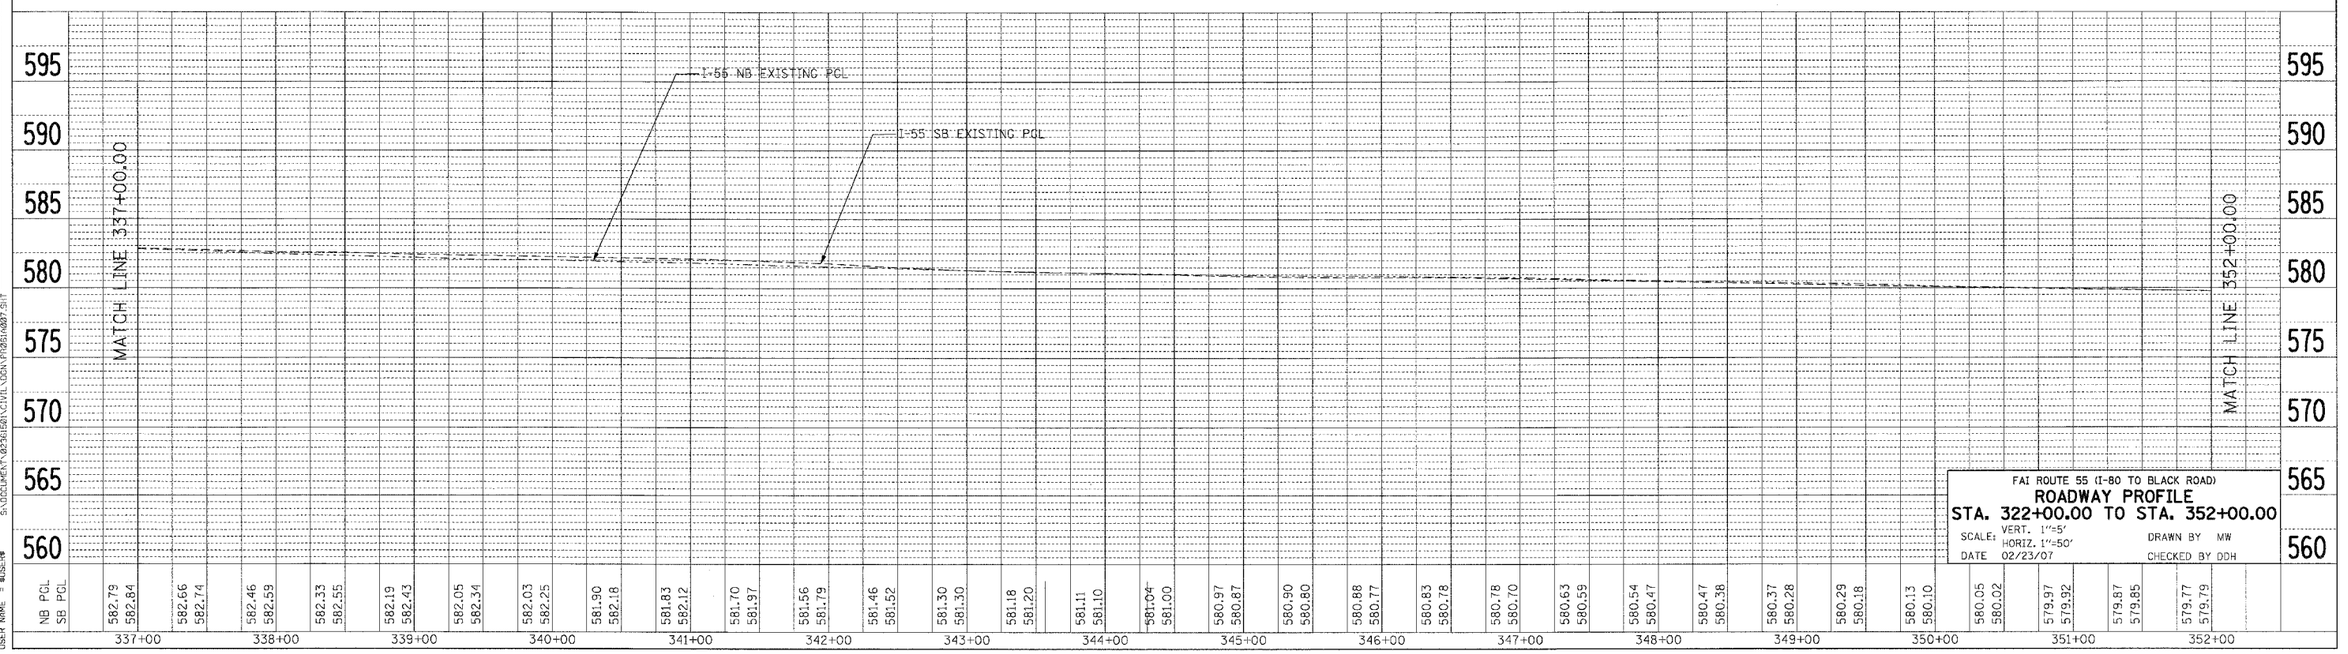

FAI ROUTE 55 (I-80 TO BLACK ROAD)

ROADWAY PROFILE
STA. 322+00.00 TO STA. 352+00.00

SCALE: VERT. 1"=5'
HORIZ. 1"=50'
DATE 02/23/07

DRAWN BY MW
CHECKED BY DDH

PLOT DATE = #DATE#
FILE NAME = #FILE#
PLOT SCALE = #SCALE#
USER NAME = #USER#

2/28/2007 17:47:13 W:\ROADWAY\
S:\DOCUMENT\0236158\CIVIL\SIGN\P1051A007.SHT