CONTRACT NO. 62895

F.A.I. RTE.	SECTION	COUNTY	TOTAL SHEETS	SHEET NO.
55	99 (1&2) WRS	WILL	334	78
STA.	TO STA.			
FED. ROAD DIST. NO.	ILLINOIS	FED. AID PROJECT		

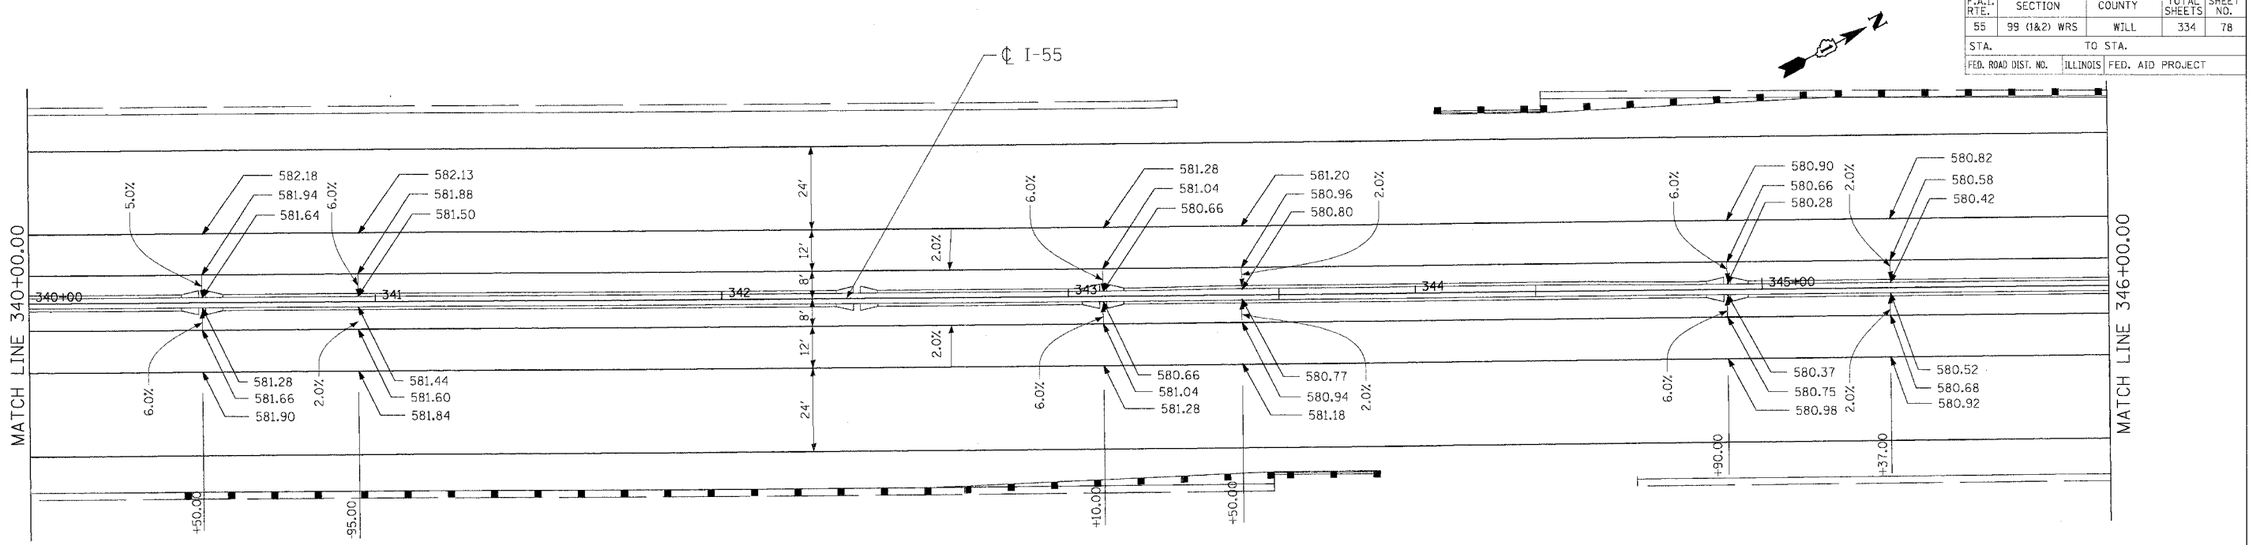

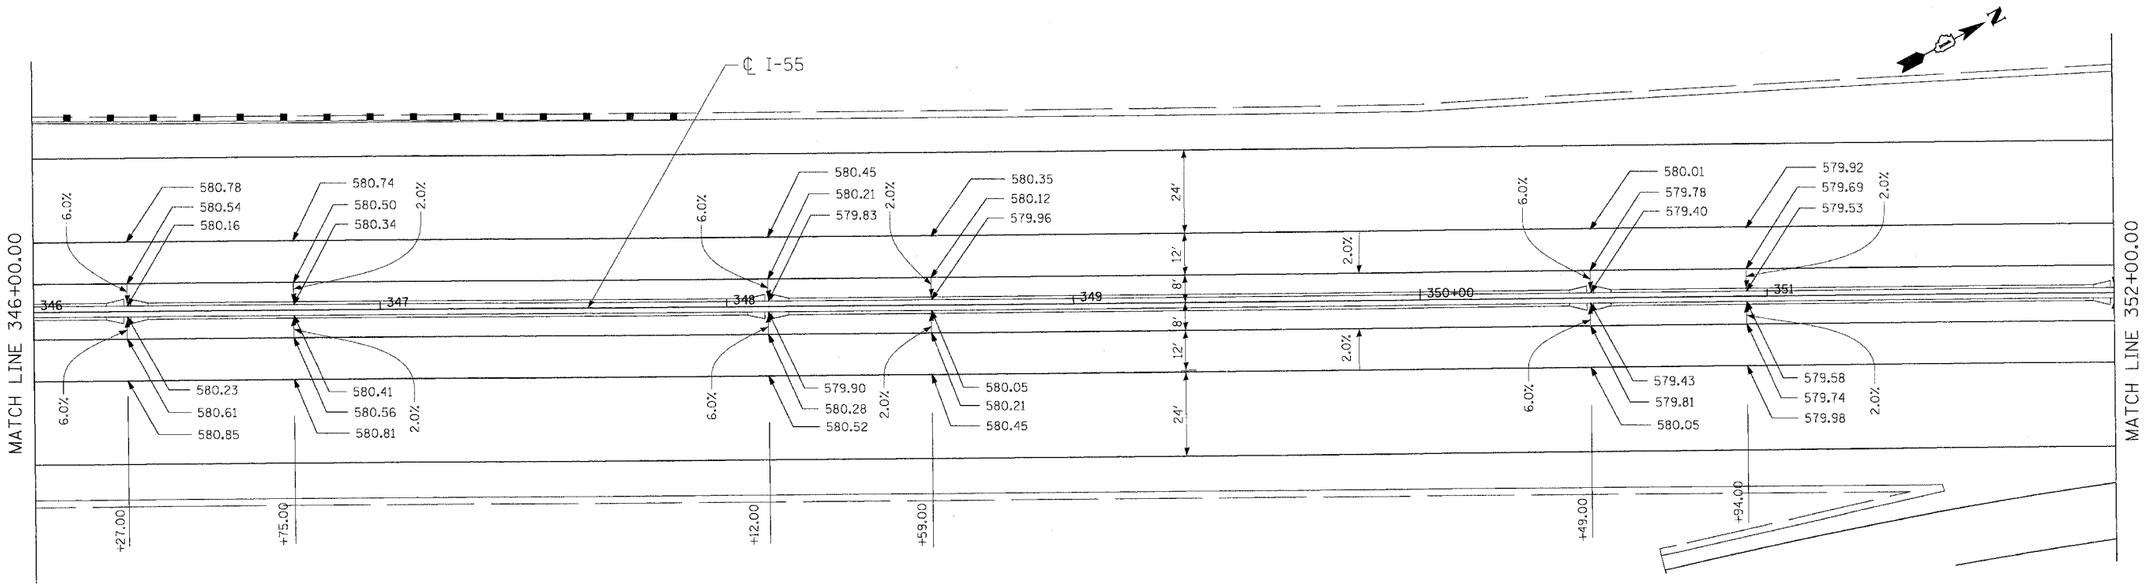

REVISIONS	
NAME	DATE

ILLINOIS DEPARTMENT OF TRANSPORTATION
FAI ROUTE 55 (I-80 TO BLACK ROAD)
WIDENING AND RESURFACING

PAVEMENT ELEVATION DETAILS
FAI 55
STA. 340+00.00 TO STA. 352+00.00

SCALE: 1"=20'
DRAWN BY MRK
DATE 02/23/07
CHECKED BY DDH

TENG
TENG & ASSOCIATES, INC.
ENGINEERS/ARCHITECTS/PLANNERS
CHICAGO, ILLINOIS

PLOT DATE = $DATE$
FILE NAME = $FILEL$
PLOT SCALE = $SCALE$
USER NAME = $USER$

..\XL-99\4001.DGN, ..\VR9518A023.DGN, ..\VR9518A023.DGN, ..\U1-99\A001.DGN, ..\PL-06\A001.DGN, ..\PD06\A001.DGN, ..\AL-99\A001.DGN, ..\VR9518A023.DGN, ..\VR9518A023.DGN,
2-28-2007, 17:49:15 VARSHAK2 S:\DOCUMENT\62895\LIV\LYDGN\PD06A001.SHT