CONTRACT NO. 62895

F.A.I. RTE.	SECTION	COUNTY	TOTAL SHEETS	SHEET NO.
55	99 (1&2) WRS	WILL	334	89
STA.		TO STA.		
FED. ROAD DIST. NO.	ILLINOIS	FED. AID PROJECT		

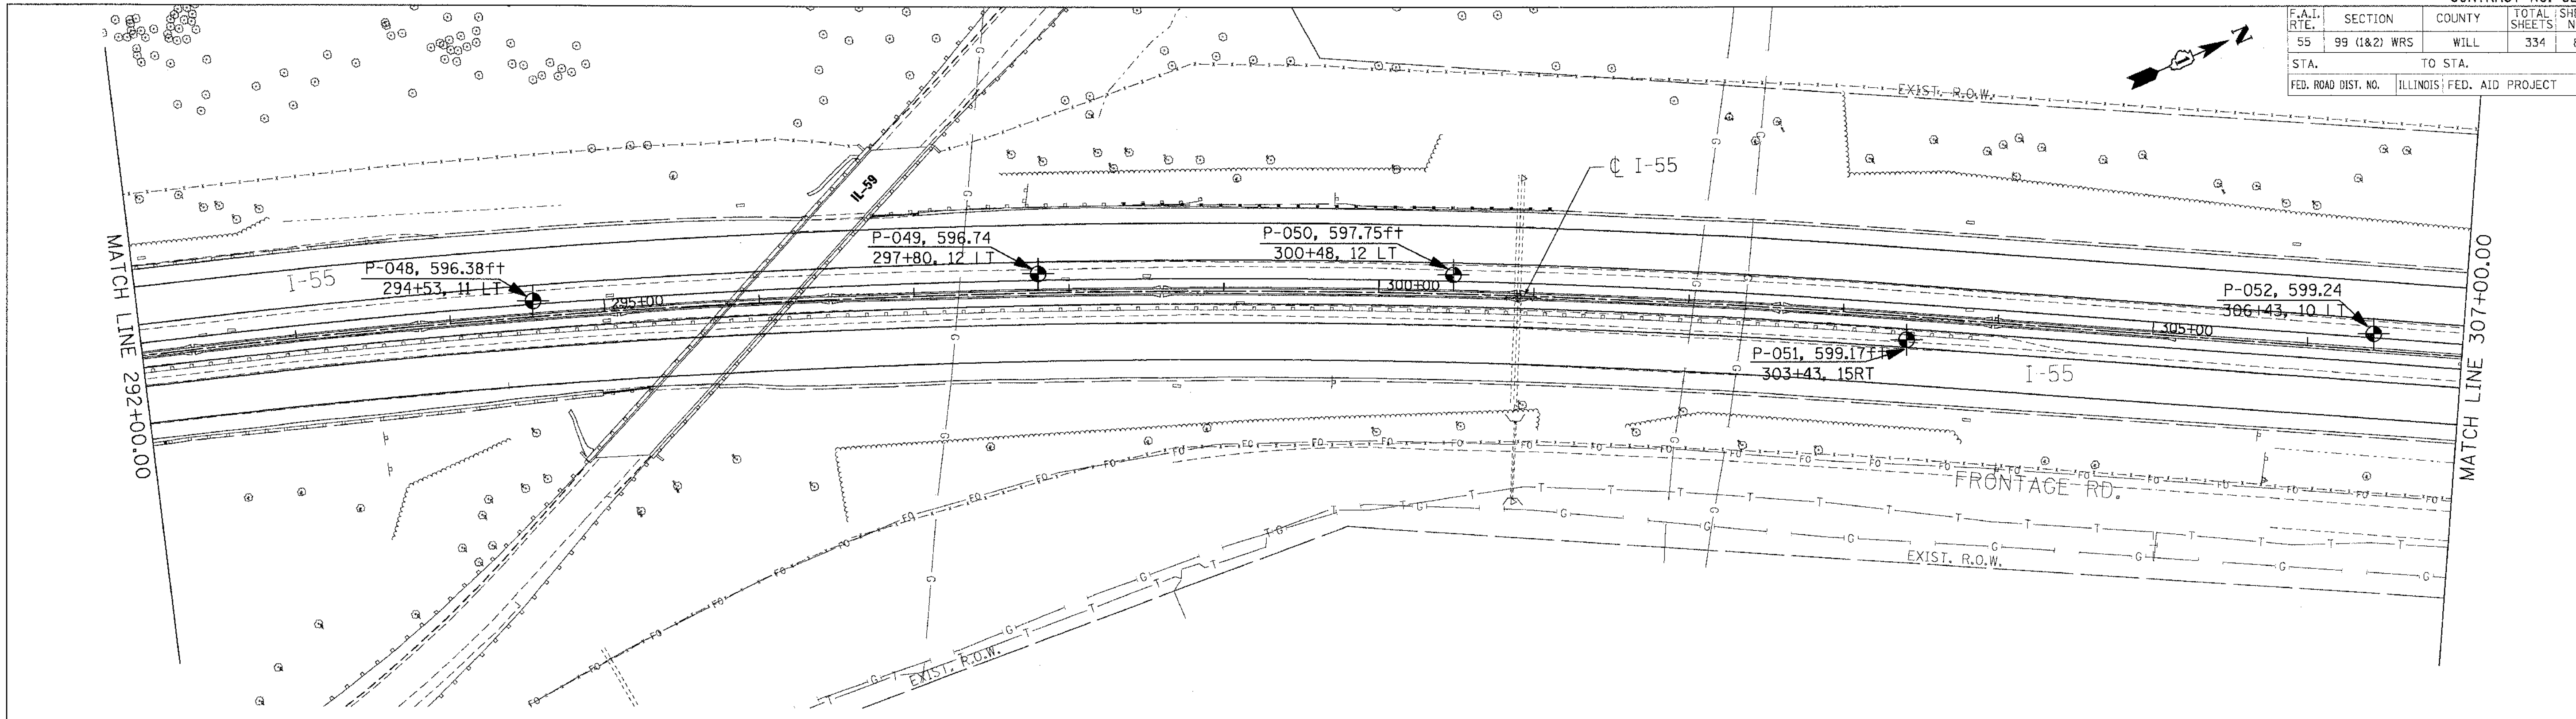

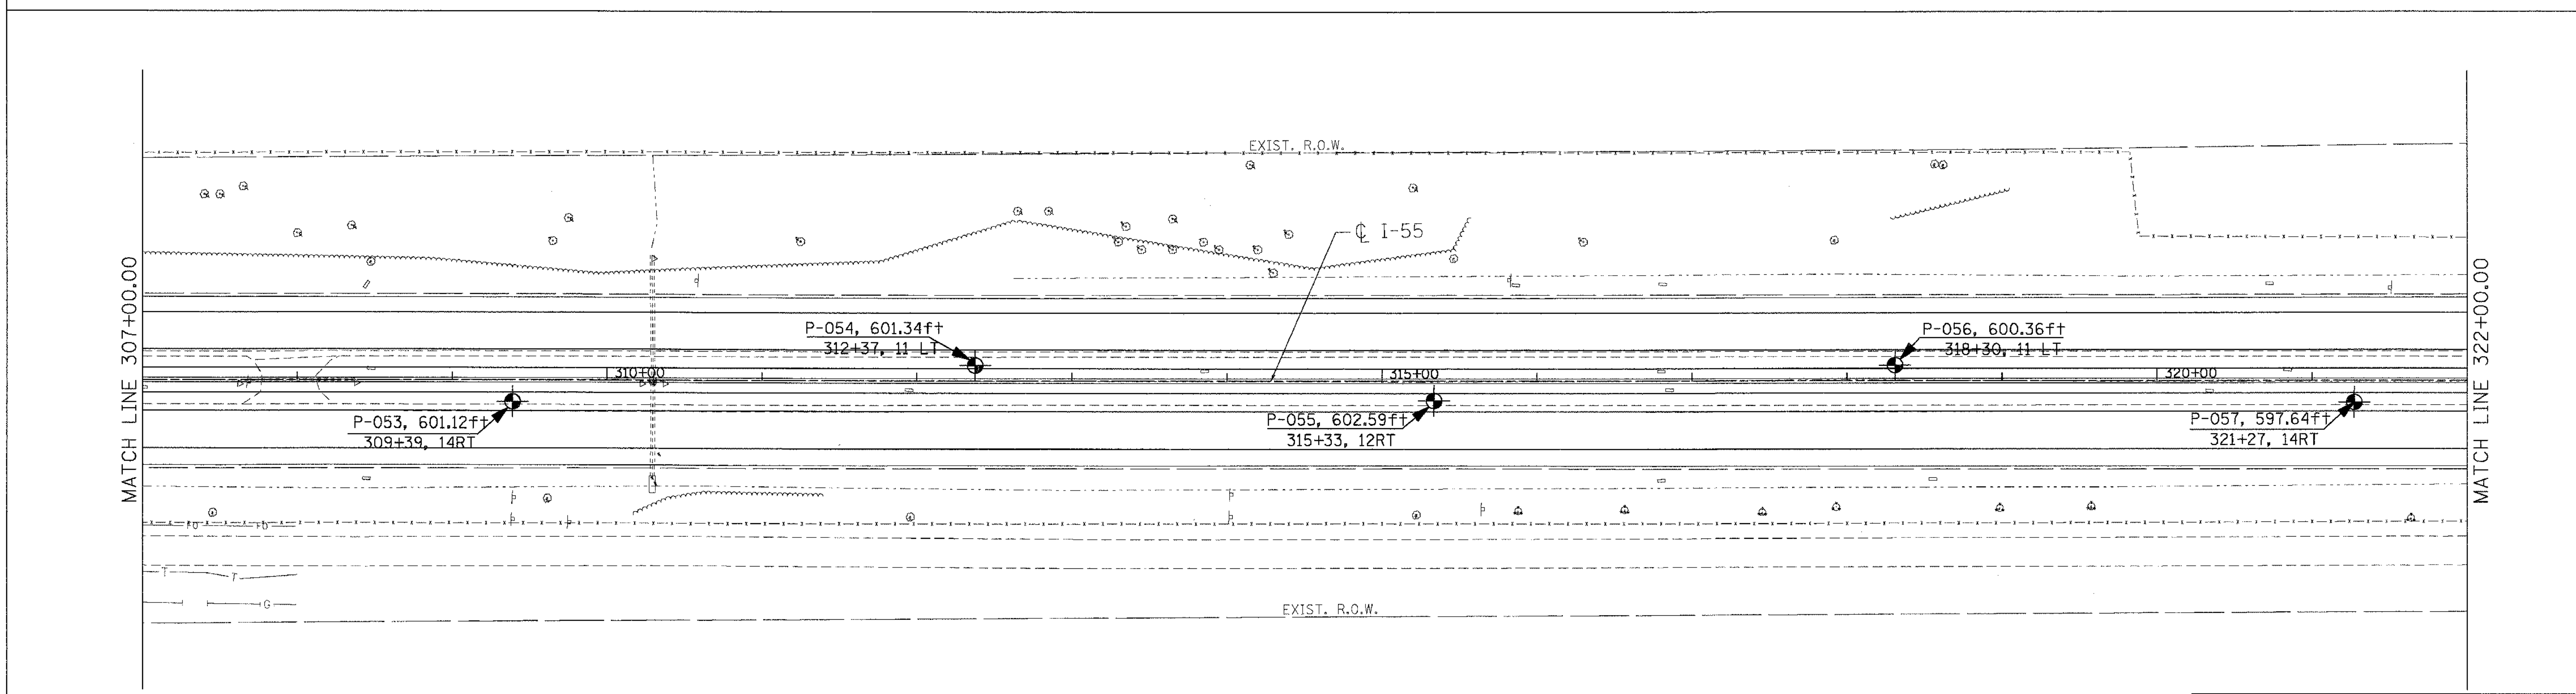

PLOT DATE = $DATE$
FILE NAME = $FILEL$
PLOT SCALE = $SCALE$
USER NAME = $USER$

..\AL991A001.DGN, ..\XR991A001.DGN, ..\RW991A001.DGN, ..\UT991A001.DGN, ..\PL061A001.DGN, ..\XX061AWS8.DGN, ..\AL991A001.DGN, ..\XR991A001.DGN, ..\RW991A001.DGN, ..\UT991A001.DGN, ..\PL061A001.DGN, ..\XX061AWS8.DGN, ..\SB061C006.SHT
2-20-2007, 17:51:07 VARSHNKZ S:\DOCUMENT\023615011\CIVIL\DGN\SB061A006.SHT

DRAWN BY: ED/AB CHECKED BY: LI 555-11-01

Wang Engineering, INC. Geo-Environmental Engineers 1145 Main Street Lombard, IL 60148 630-953-9928

CREATED BASED ON DRAWINGS PREPARED BY TENG AND ASSOCIATES, INC.

REVISIONS	
NAME	DATE

ILLINOIS DEPARTMENT OF TRANSPORTATION
FAI ROUTE 55 (I-80 TO BLACK ROAD)
WIDENING AND RESURFACING

SOIL BORING PLAN
FAI 55
STA. 292+00.00 TO STA. 322+00.00

SCALE: 1"=50' DRAWN BY MW
DATE 02/23/07 CHECKED BY DDH

TENG
TENG & ASSOCIATES, INC.
ENGINEERS/ARCHITECTS/PLANNERS
CHICAGO, ILLINOIS