CONTRACT NO. 62895

F.A.I. RTE.	SECTION	COUNTY	TOTAL SHEETS	SHEET NO.
55	99 (1&2) WRS	WILL	334	90
STA.		TO STA.		
FED. ROAD DIST. NO.	ILLINOIS	FED. AID PROJECT		

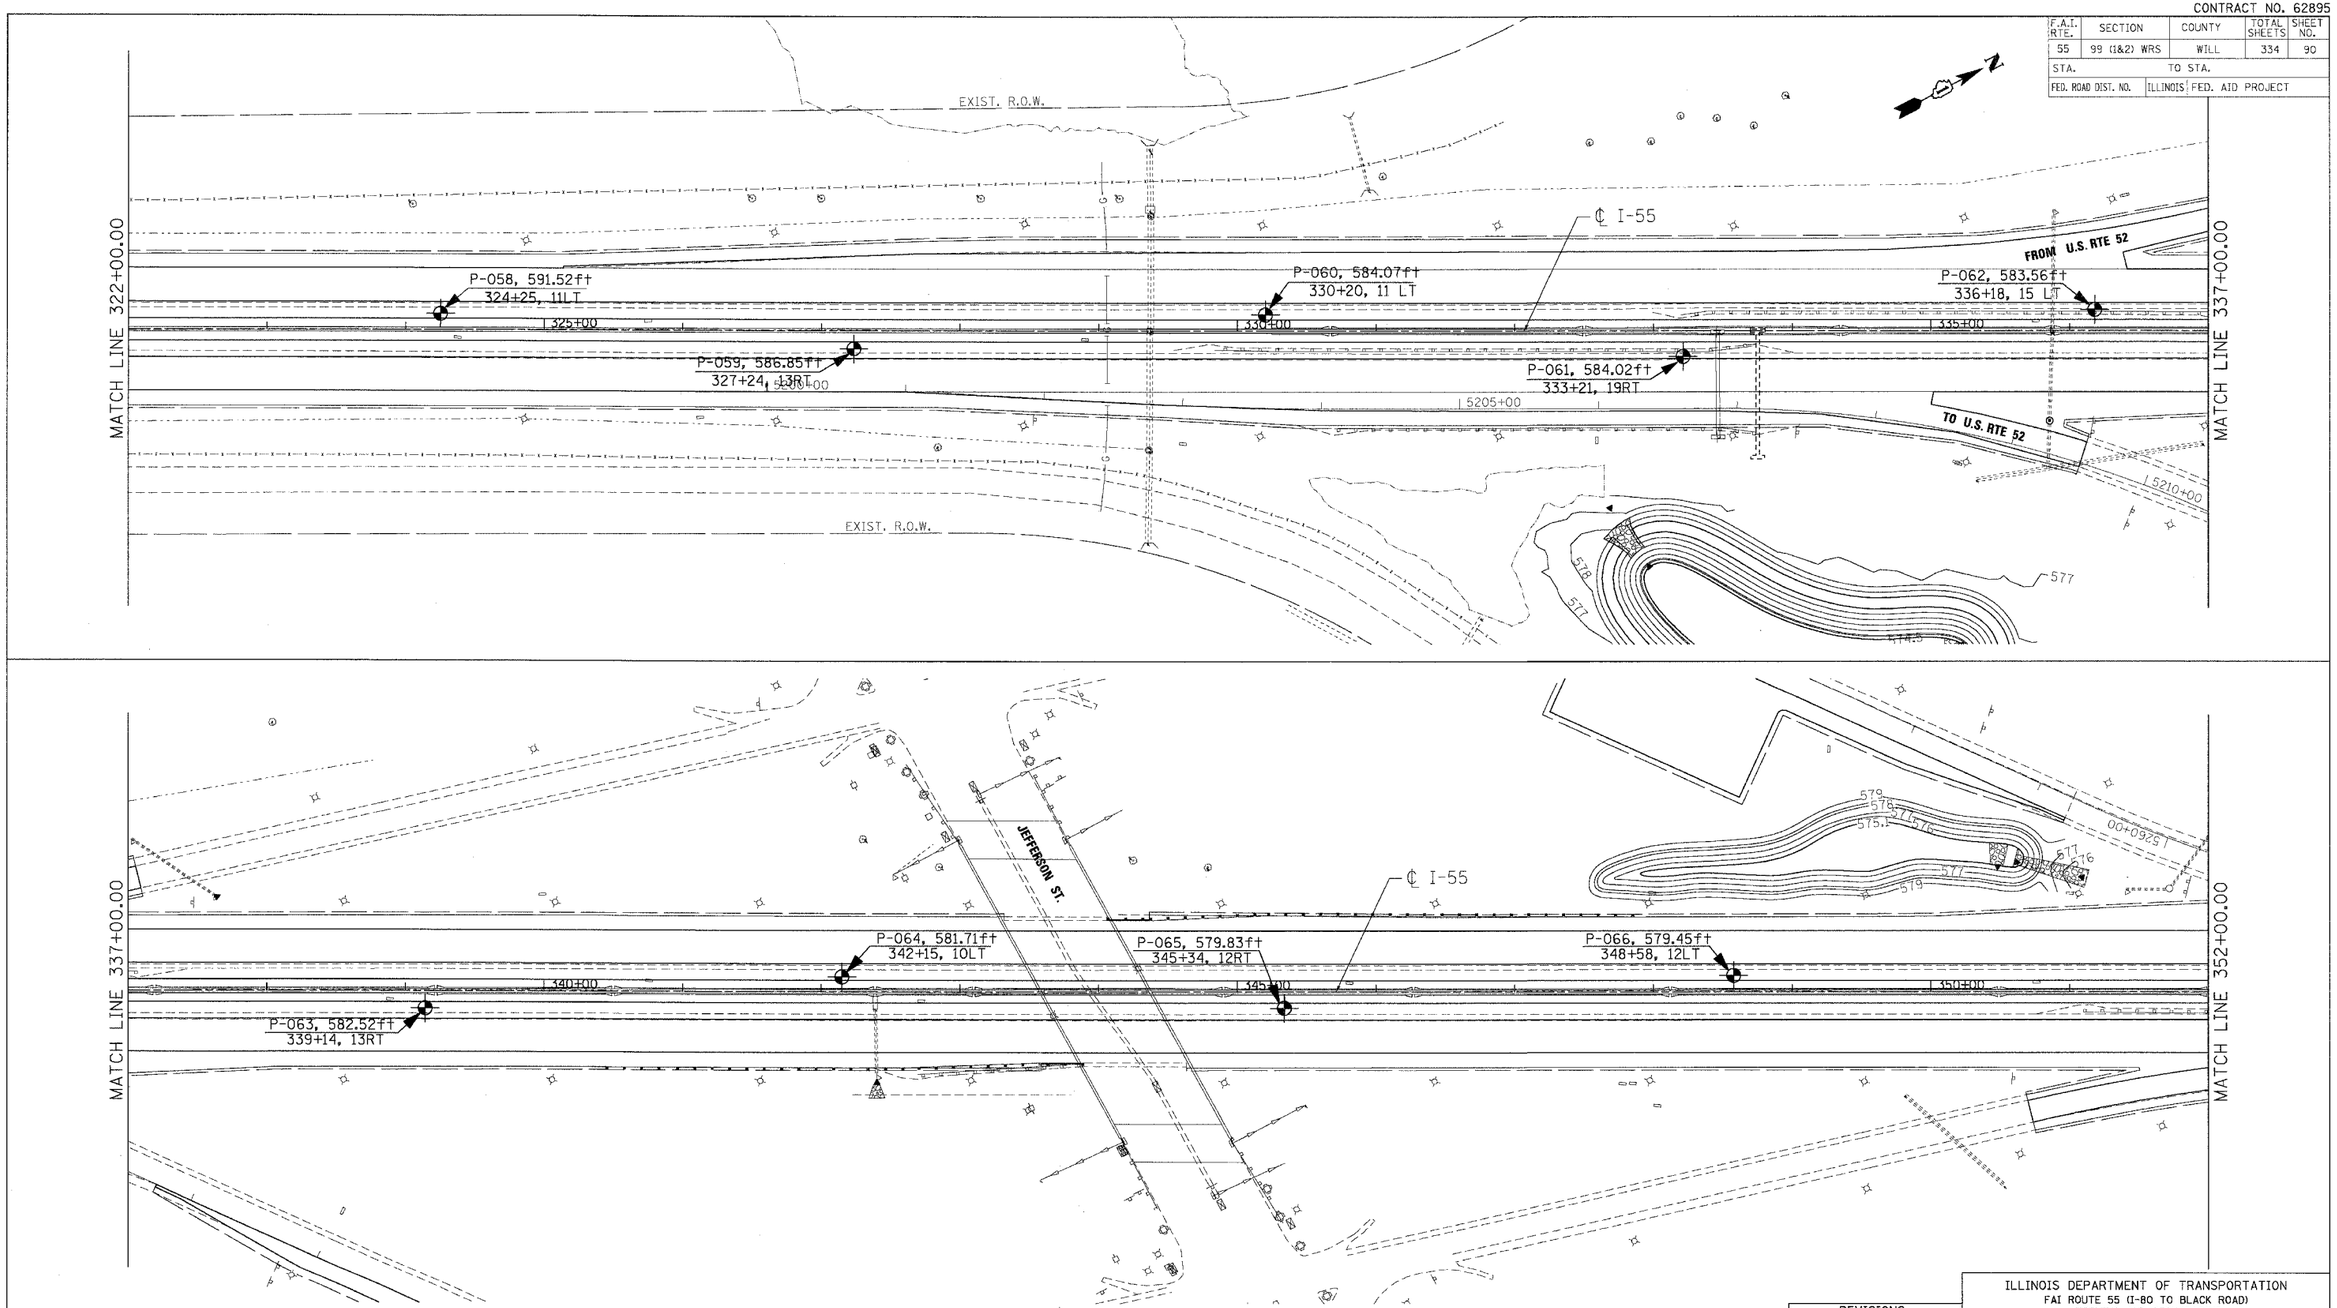

REVISIONS	
NAME	DATE

DRAWN BY: ED/AB CHECKED BY: LI 555-11-01

Wang Engineering, INC.
Geo-Environmental Engineers
1145 Main Street
Lombard, IL 60148
630-953-9928

CREATED BASED ON DRAWINGS PREPARED BY TENG AND ASSOCIATES, INC.

ILLINOIS DEPARTMENT OF TRANSPORTATION
FAI ROUTE 55 (I-80 TO BLACK ROAD)
WIDENING AND RESURFACING

SOIL BORING PLAN
FAI 55
STA. 322+00.00 TO STA. 352+00.00

SCALE: 1"=50' DRAWN BY MW

DATE 02/23/07 CHECKED BY DDH

TENG

TENG & ASSOCIATES, INC.
ENGINEERS/ARCHITECTS/PLANNERS
CHICAGO, ILLINOIS

PLOT DATE = $DATE$
FILE NAME = $FILEL$
PLOT SCALE = $CSCALE$
USER NAME = $USER$

..\AL99\AB20.DGN,..\XR99\AB20.DGN,..\XW99\AB20.DGN,..\UT99\AB20.DGN,..\PL99\AB20.DGN,..\PL99\AB20.DGN,..\XX99\AW55.DGN,..\AL99\AB20.DGN,..\XY99\AB20.DGN,..\XY99\AB20.DGN,..\XR99\AB20.DGN,..\XW99\AB20.DGN,..\UT99\AB20.DGN,..\PL99\AB20.DGN,..\XX99\AW55.DGN,..\UU99\AB20.DGN,..\UU99\AB20.DGN,..\SD99\C207.SHT
2-28-2007,17:51:20 VARSHNKZ S:\DOCUMENT\92365\CIVIL\DGN\GB99\A207.SHT