CONTRACT NO. 62895

F.A.I. RTE.	SECTION	COUNTY	TOTAL SHEETS	SHEET NO.
55	99 (1&2) WRS	WILL	334	148
STA.	TO STA.			
FED. ROAD DIST. NO.	ILLINOIS	FED. AID PROJECT		

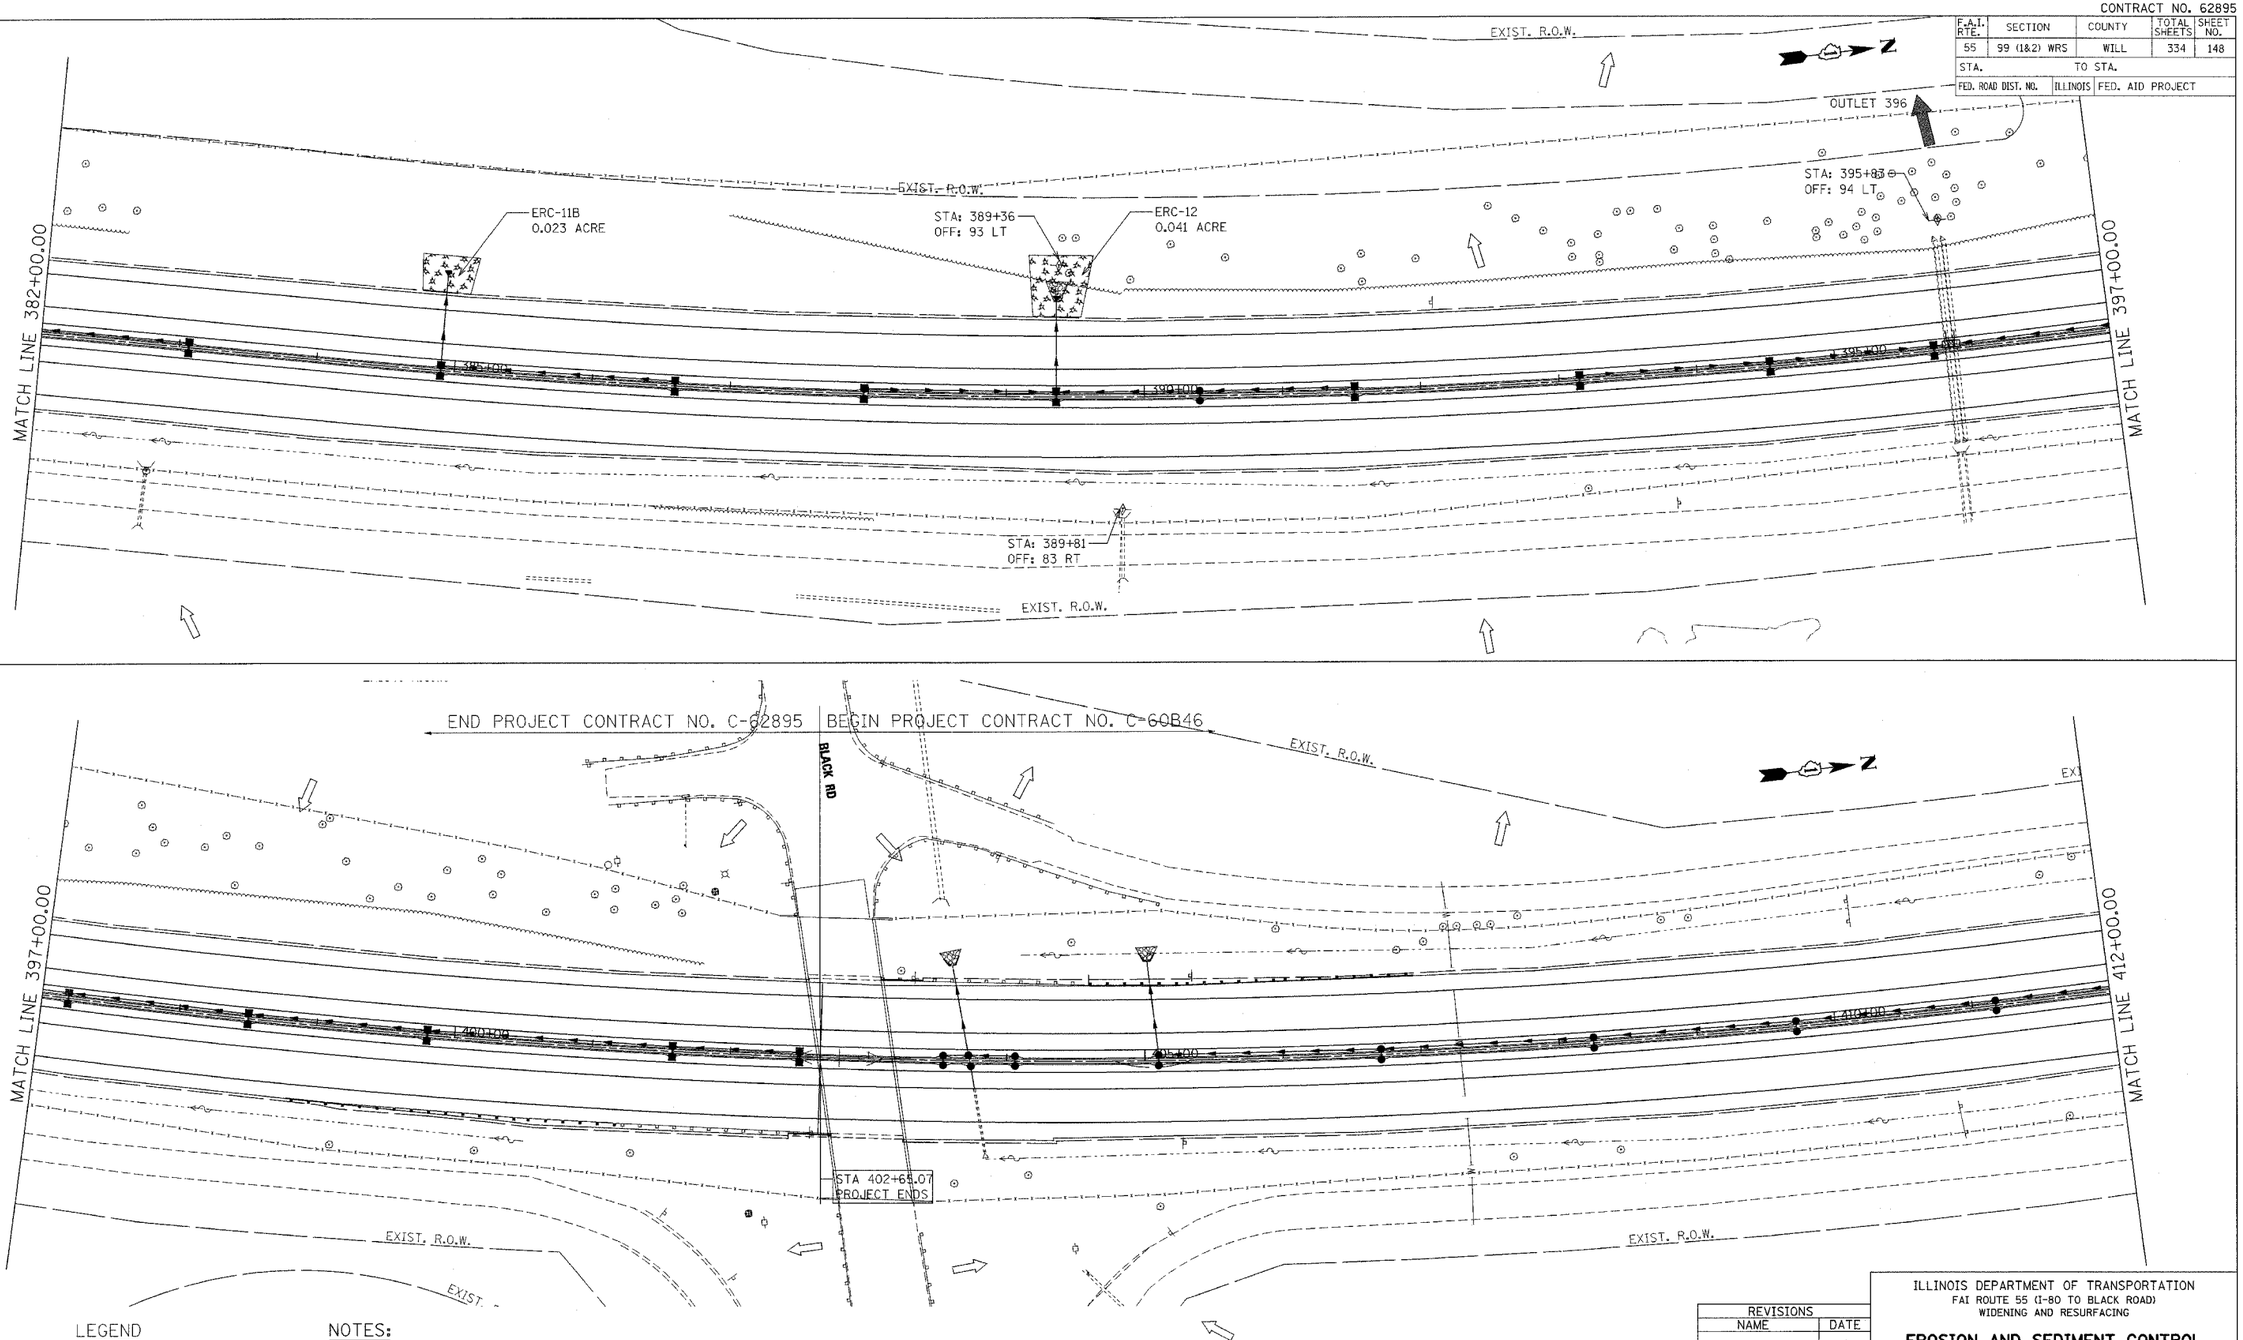

LEGEND

- INLET FILTERS
- TEMPORARY DITCH CHECK
- TEMPORARY EROSION CONTROL SEEDING AND MULCH METHOD 2
- RIPRAP CLASS A3 & A4
- TEMPORARY SILT FENCE
- OUTLET
- SHEET FLOW

NOTES:

1. FOR PERMANENT STRUCTURE, PERMANENT PIPE AND SEDIMENT CONTROL INLET FILTER, SEE DRAINAGE SCHEDULES, SHEETS 169 TO 175.

REVISIONS	
NAME	DATE

ILLINOIS DEPARTMENT OF TRANSPORTATION
FAI ROUTE 55 (I-80 TO BLACK ROAD)
WIDENING AND RESURFACING

EROSION AND SEDIMENT CONTROL
FAI 55
STA. 382+00.00 TO STA. 402+65.07

SCALE: 1"=50' DRAWN BY SN

DATE 03/22/07 CHECKED BY TKL

TENG & ASSOCIATES, INC.
ENGINEERS/ARCHITECTS/PLANNERS
CHICAGO, ILLINOIS

PLOT DATE = $DATE$
FILE NAME = $FILE$
PLOT SCALE = $SCALE$
USER NAME = $USER$

"..\AL99\400LDGN..\XR06\A003.DGN..\RW99\A001.DGN..\MT05\A001.DGN..\MT05\A002.DGN..\MT06\A002.DGN..\PL05\A001.DGN..\VR06\A001.DGN..\EC06\A001.DGN..\XX06\A001.DGN..\XX06\A002.DGN..\WL99\A001.DGN..\XX06\A003.DGN..\XR06\A004.DGN..\RW99\A001.DGN..\MT05\A001.DGN..\MT06\A001.DGN..\PL05\A001.DGN..\VR06\A001.DGN..\EC06\A001.DGN..\XX06\A001.DGN..\XX06\A002.DGN..\WL99\A001.DGN..\XX06\A003.DGN"
3:22:2007,13:23:51 GARCIL42 S:\DOCS\PROJ\99\62895\SHT\TITLE\CONTEC05A001.SHT