CONTRACT NO. 62895

F.A. RTE.	SECTION	COUNTY	TOTAL SHEETS	SHEET NO.
55	99 (1&2) WRS	WILL	334	180
STA.	TO STA.			
FED. ROAD DIST. NO.	ILLINOIS	FED. AID PROJECT		

LEGEND

L - LENGTH OF PIPE
S - SLOPE OF PIPE
SS-1000 - PIPE NUMBER
DS-1000 - STRUCTURE NUMBER

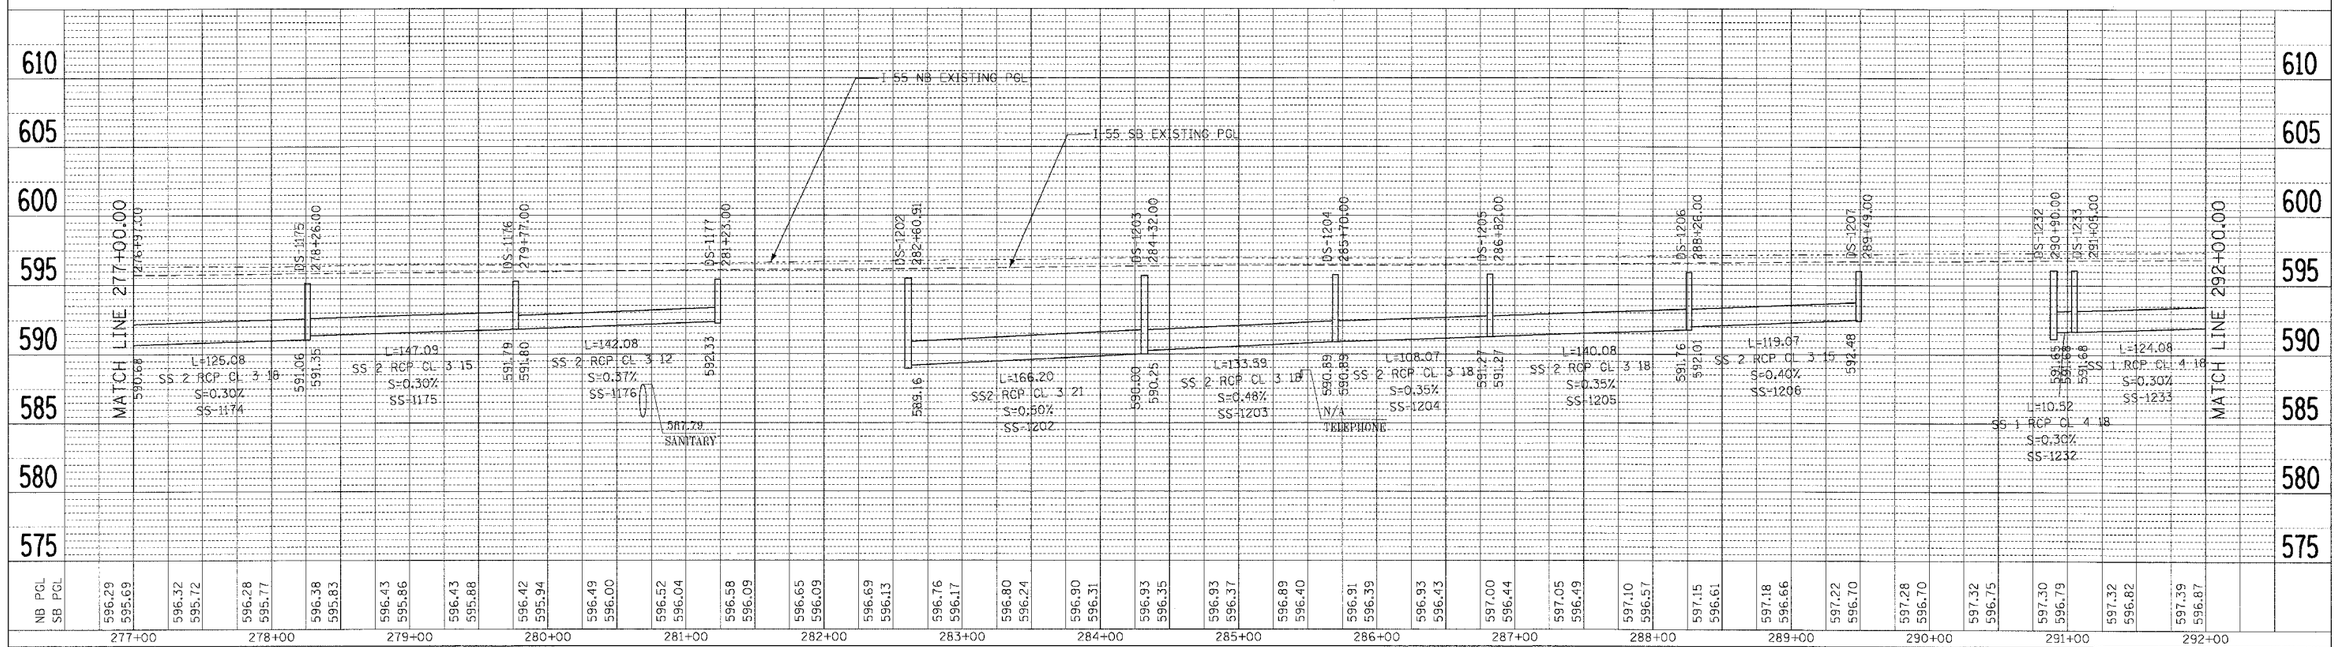

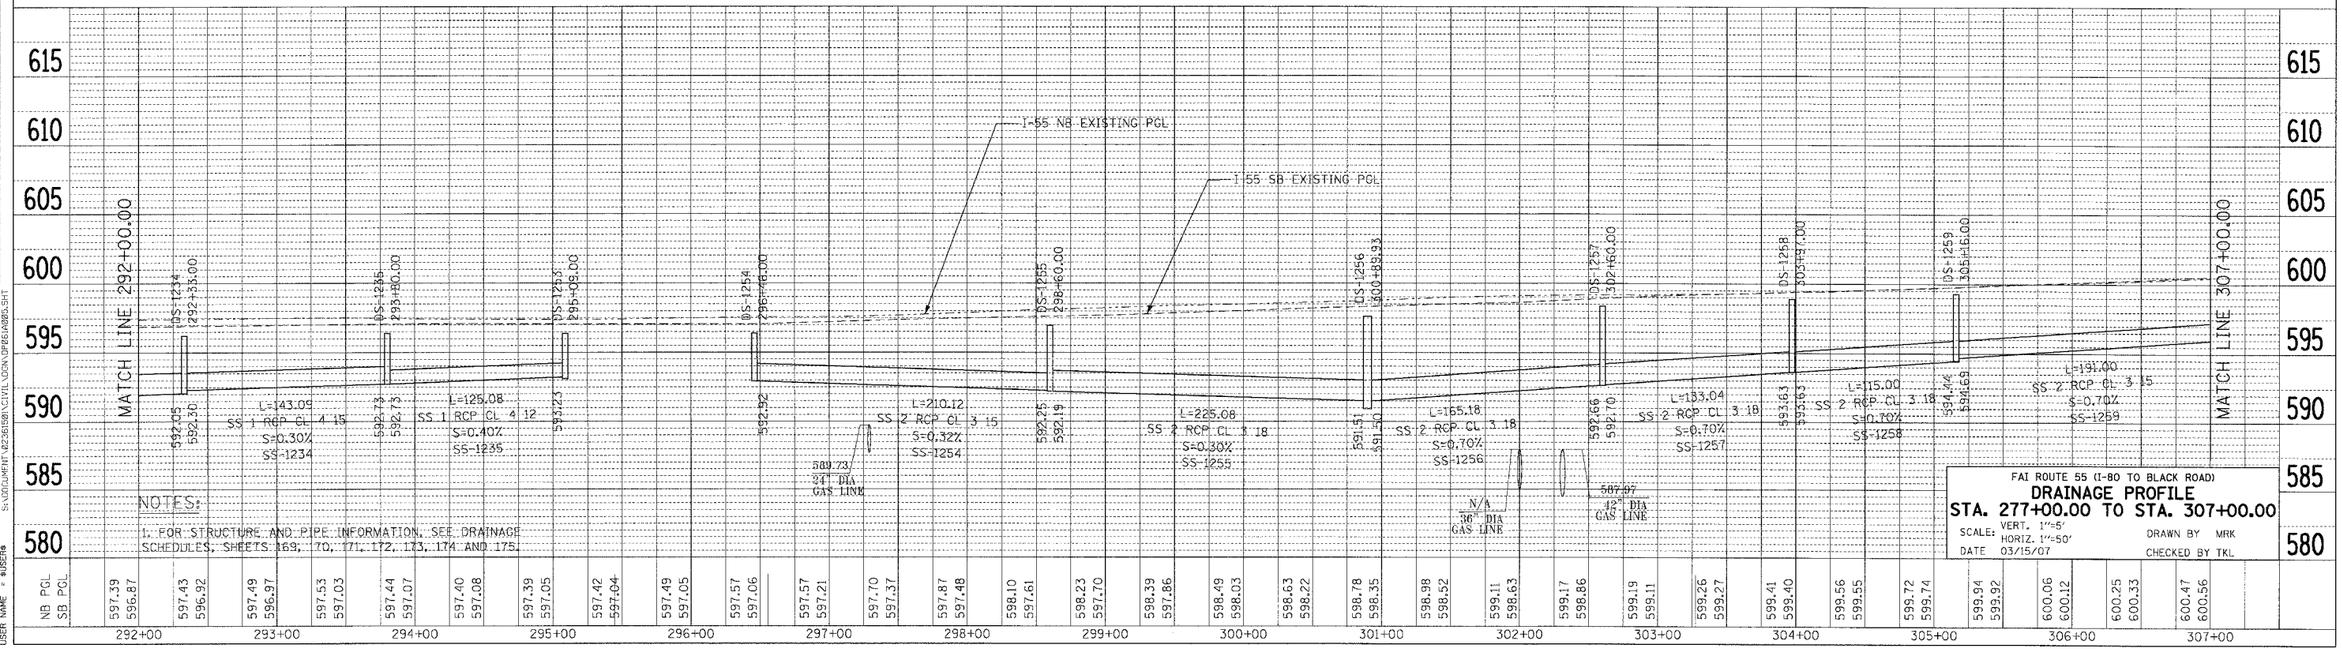

NOTES:
1. FOR STRUCTURE AND PIPE INFORMATION, SEE DRAINAGE SCHEDULES, SHEETS 169, 170, 171, 172, 173, 174 AND 175.

FAI ROUTE 55 (I-80 TO BLACK ROAD)

DRAINAGE PROFILE
STA. 277+00.00 TO STA. 307+00.00

SCALE: VERT. 1"=5'
HORIZ. 1"=50'
DATE 03/15/07
DRAWN BY MRK
CHECKED BY TKL

PLAN — SURVEYED / PLOTTED / DRAWN / CHECKED / R/T OF WAY CHECKED / CADD FILE NAME / NOTE BOOK / NO. / BY / DATE

PROFILE — SURVEYED / PLOTTED / DRAWN / CHECKED / R&L NOTED / STRUCTURE NOTATIONS CHKD / NOTE BOOK / NO. / BY / DATE

PLOT DATE = $DATE$
FILE NAME = $FILE$
PLOT SCALE = $SCALE$
USER NAME = $USER$

3-15-2007, 08:34:54 S:\DATUMENT\82385BR\CIVIL\DGN\PB85HB85.SHT