CONTRACT NO. 62895

F.A. RTE.	SECTION	COUNTY	TOTAL SHEETS	SHEET NO.
55	99 (1&2) WRS	WILL	334	184
STA.	TO STA.			
FED. ROAD DIST. NO.	ILLINOIS	FED. AID PROJECT		

LEGEND

L - LENGTH OF PIPE
S - SLOPE OF PIPE
SS-1000 - PIPE NUMBER
DS-1000 - STRUCTURE NUMBER

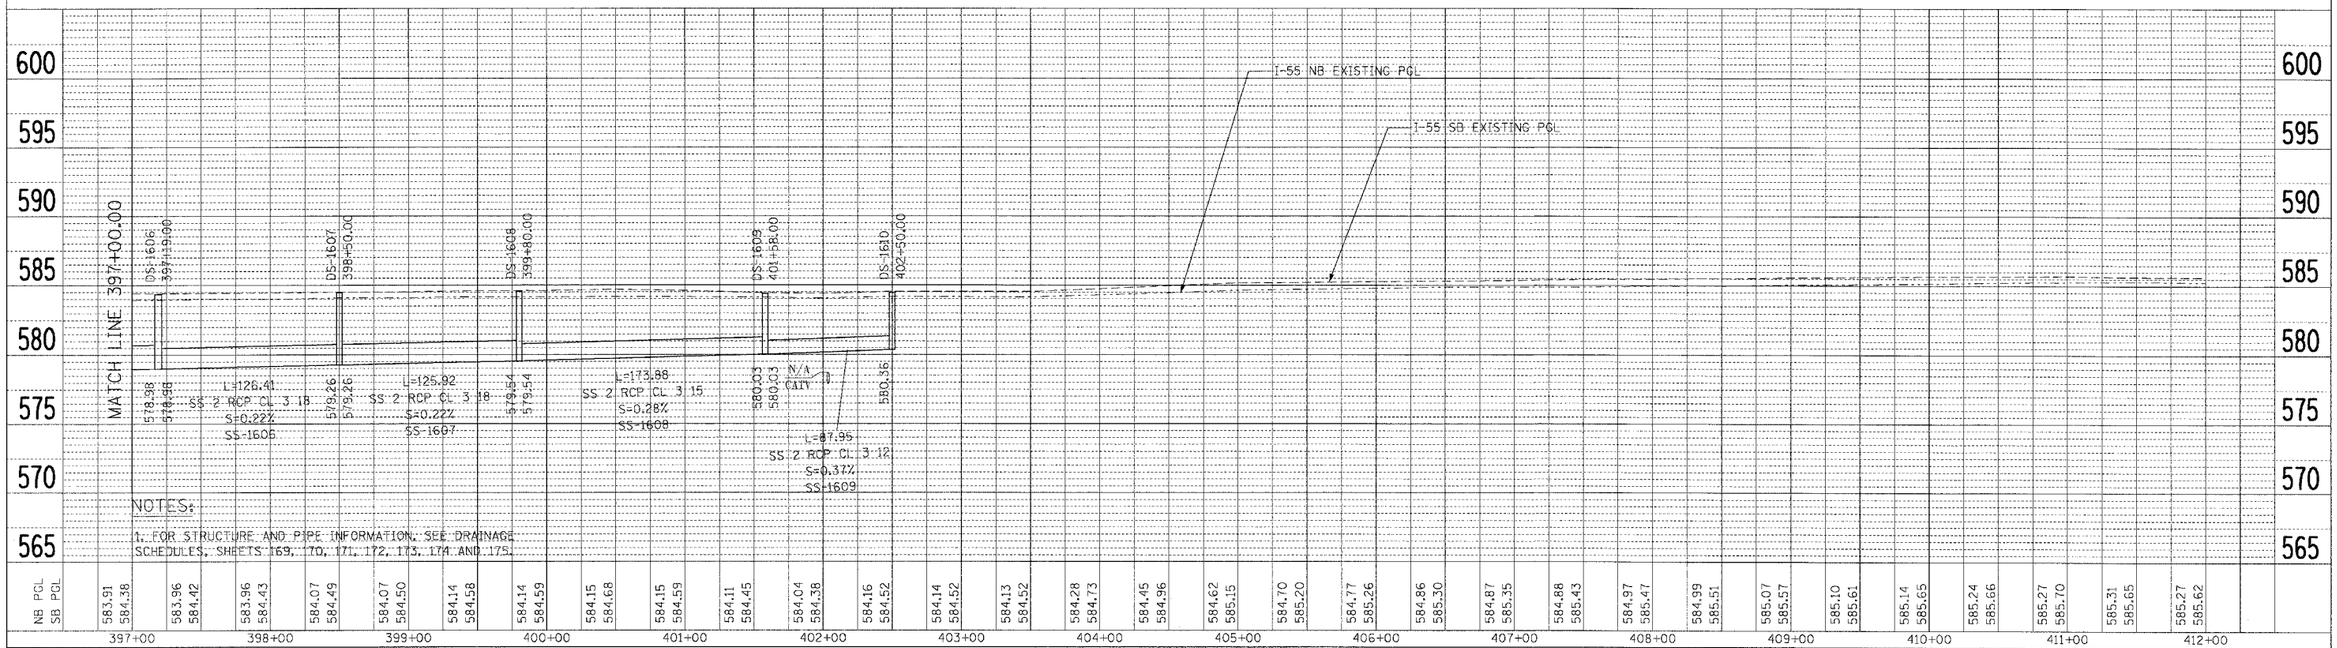

PLAN

BY	DATE

SURVEYED
DRAWN
QUANTITIES CHECKED
ALIGNMENT CHECKED
ELEV. DATUM
NOTE BOOK
NO. OF MEM. CHECKED
NO.
ROAD FILE NAME

PROFILE

BY	DATE

SURVEYED
DRAWN
QUANTITIES CHECKED
ELEV. DATUM
NOTE BOOK
NO. OF MEM. CHECKED
NO.
ROAD FILE NAME

PLOT DATE = $DATE$
FILE NAME = $FILE_L$
PLOT SCALE = $SCALE$
USER NAME = $USER$

S:\DOCUMENT\62895\ENGINEERING\CIVIL\DOCS\DP06HAMM.SHT
3-15-2007 10:14:43
CARCIRAY

FAI ROUTE 55 (I-80 TO BLACK ROAD)

DRAINAGE PROFILE
STA. 397+00.00 TO STA. 402+65.07

SCALE: VERT. 1"=5'
HORIZ. 1"=50'
DATE 03/15/07

DRAWN BY MRK
CHECKED BY TKL