CONTRACT NO. 62895

F.A.I. RTE.	SECTION	COUNTY	TOTAL SHEETS	SHEET NO.
55	99 (1&2) WRS	WILL	334	246
STA.		TO STA.		
FED. ROAD DIST. NO.	ILLINOIS	FED. AID PROJECT		

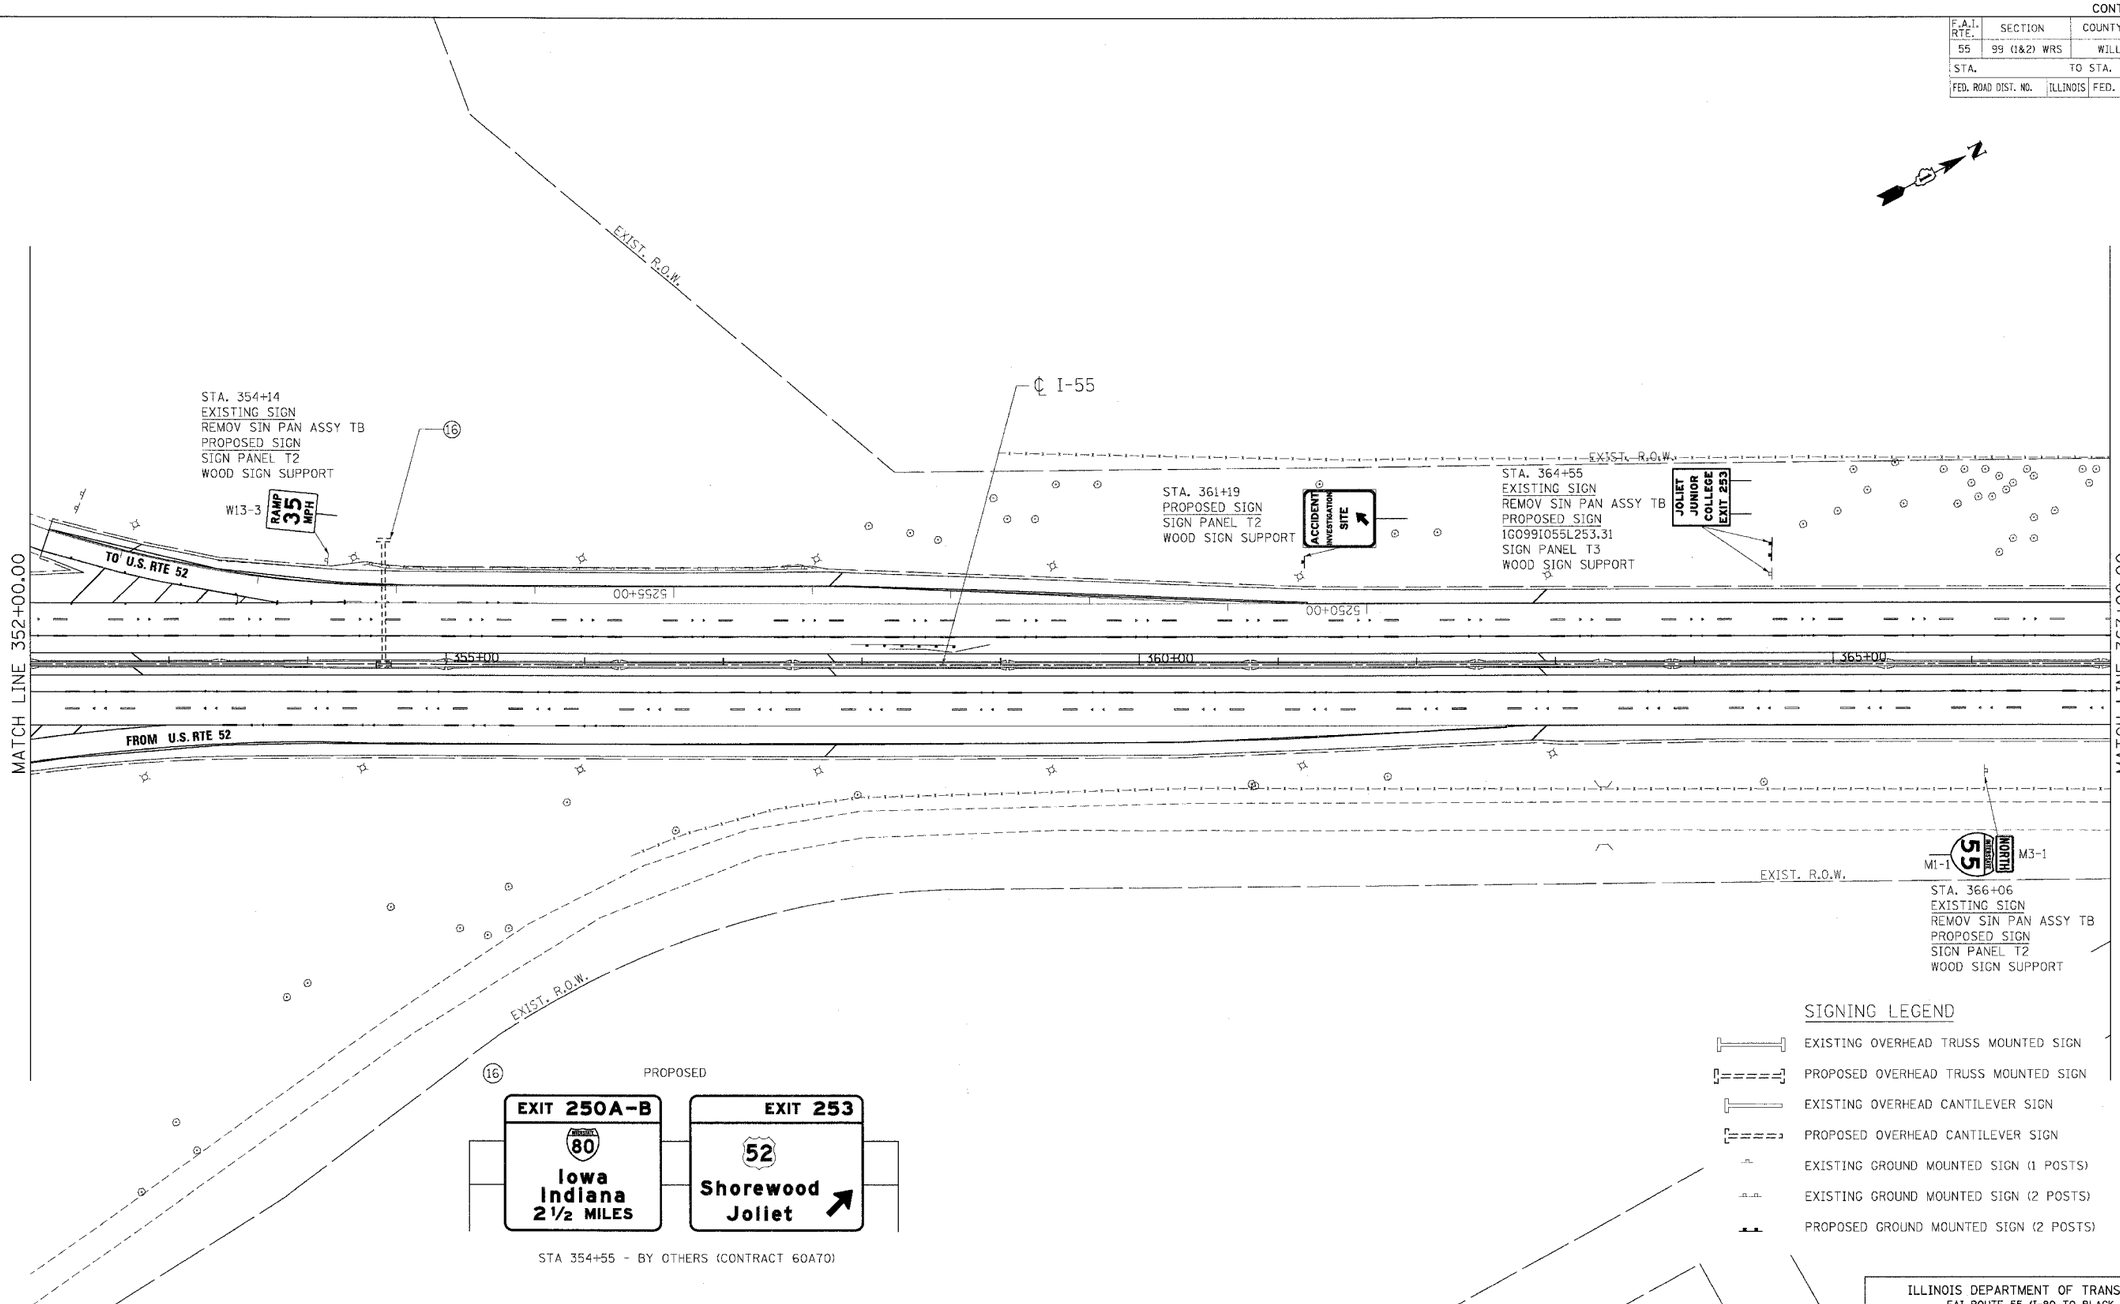

REVISIONS	
NAME	DATE

ILLINOIS DEPARTMENT OF TRANSPORTATION
FAI ROUTE 55 (I-80 TO BLACK ROAD)
WIDENING AND RESURFACING

SIGNING PLAN
FAI 55
STA. 352+00.00 TO STA. 367+00.00

SCALE: 1"=50' DRAWN BY MW
DATE 02/23/07 CHECKED BY DDH

TENG
TENG & ASSOCIATES, INC.
ENGINEERS/ARCHITECTS/PLANNERS
CHICAGO, ILLINOIS

PLOT DATE = $$DATE$$
FILE NAME = $$FILEL$$
PLOT SCALE = $$SCALE$$
USER NAME = $$USER$$

-\V61918W1.DGN,-\XR4P94W2.DGN,-\XR3614W23.DGN,-\PL861W20.DGN,-\PN861W20B1.DGN,-\SI99W20L.DGN,-\SI861W20L.DGN,-\XX861W20L.DGN,-\XX861W2.DGN,-\S1871W06.SHT
2-20-2007, 18:15:31 V:\WSHINKZ S:\DOCUMENT\B2361SR1\CIVIL\MGDN\S1861R015.SHT