CONTRACT NO. 62895

F.A.I. RTE.	SECTION	COUNTY	TOTAL SHEETS	SHEET NO.
55	99 (1&2) WRS	WILL	334	247
STA.	TO STA.			
FED. ROAD DIST. NO.	ILLINOIS	FED. AID PROJECT		

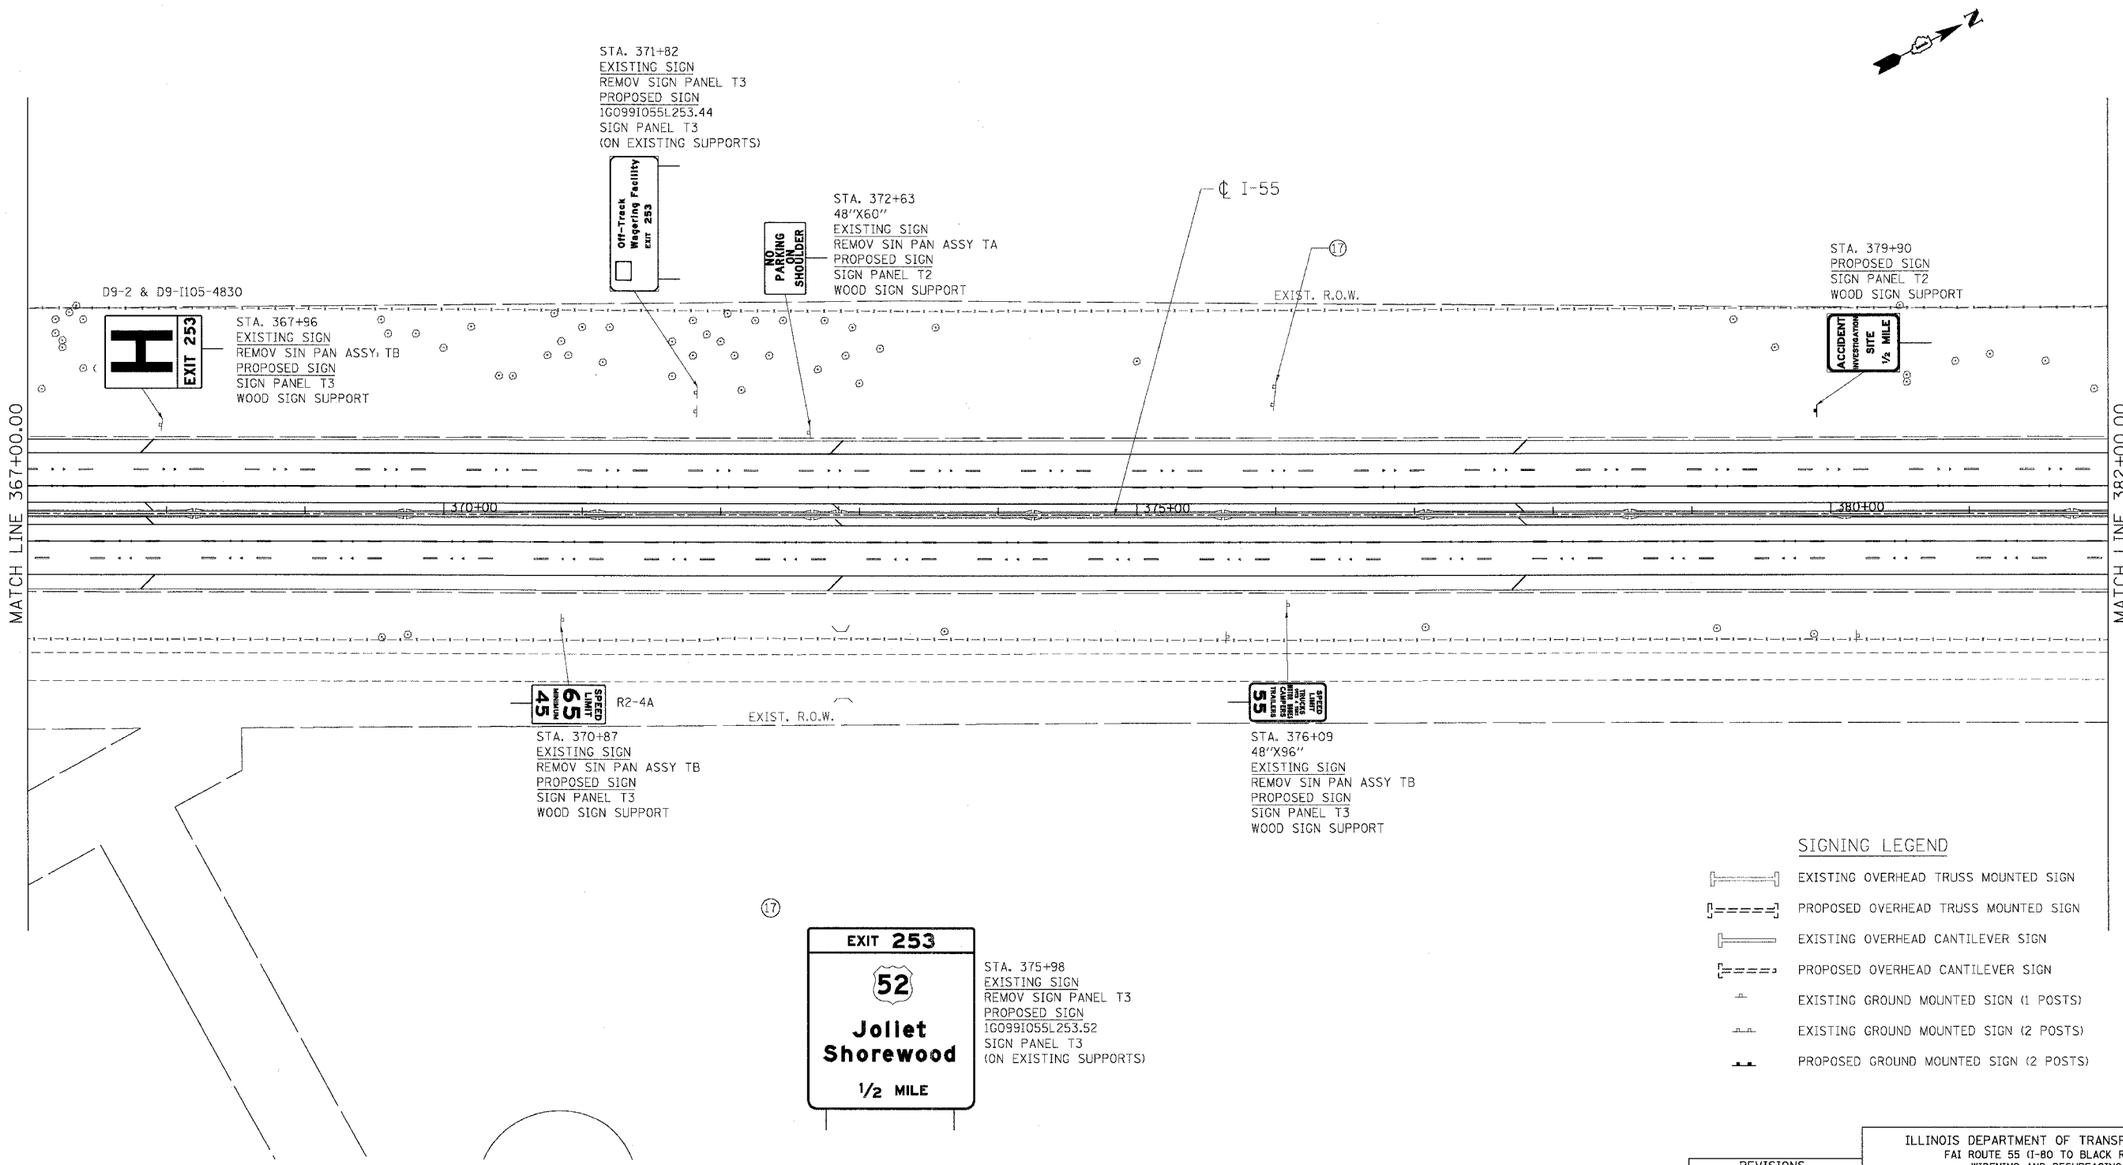

SIGNING LEGEND

- EXISTING OVERHEAD TRUSS MOUNTED SIGN
- PROPOSED OVERHEAD TRUSS MOUNTED SIGN
- EXISTING OVERHEAD CANTILEVER SIGN
- PROPOSED OVERHEAD CANTILEVER SIGN
- EXISTING GROUND MOUNTED SIGN (1 POSTS)
- EXISTING GROUND MOUNTED SIGN (2 POSTS)
- PROPOSED GROUND MOUNTED SIGN (2 POSTS)

REVISIONS	
NAME	DATE

ILLINOIS DEPARTMENT OF TRANSPORTATION
FAI ROUTE 55 (I-80 TO BLACK ROAD)
WIDENING AND RESURFACING

SIGNING PLAN
FAI 55
STA. 367+00.00 TO STA. 382+00.00

SCALE: 1"=50'
DRAWN BY MW
DATE 02/23/07
CHECKED BY DDH

TENG
TENG & ASSOCIATES, INC.
ENGINEERS/ARCHITECTS/PLANNERS
CHICAGO, ILLINOIS

PLOT DATE = $DATE$
FILE NAME = $FILE$
PLOT SCALE = $SCALE$
USER NAME = $USER$

..\VAL99IA001.DGN, ..\VR99IA001.DGN, ..\VR06IA003.DGN, ..\VPL06IA001.DGN, ..\PM06IA001.DGN, ..\S199IA001.DGN, ..\S199IA001.DGN, ..\S106IA001.DGN, ..\XX06IA001.DGN, ..\XX06IA002.DGN, ..\S106IA002.DGN, ..\S106IA003.DGN, ..\S106IA004.DGN, ..\S106IA005.DGN, ..\S106IA006.DGN, ..\S106IA007.DGN, ..\S106IA008.DGN, ..\S106IA009.DGN, ..\S106IA010.DGN, ..\S106IA011.DGN, ..\S106IA012.DGN, ..\S106IA013.DGN, ..\S106IA014.DGN, ..\S106IA015.DGN, ..\S106IA016.DGN
2-28-2007, 18:15:41 WARSHAW2 S:\DOCUMENT\R23615P1\CIVIL\DGN\S106IA016.SHT