PLOT DATE = @DATE@
FILE NAME = @FILE@
PLOT SCALE = @SCALE@
USER NAME = @USER@

ORIGINAL SURVEY NOTE BOOK NO.
SURVEYED
PLOTTED
TEMPLATE
AREAS
AREAS CHECKED

FINAL SURVEY NOTE BOOK NO.
SURVEYED
PLOTTED
TEMPLATE
AREAS
AREAS CHECKED

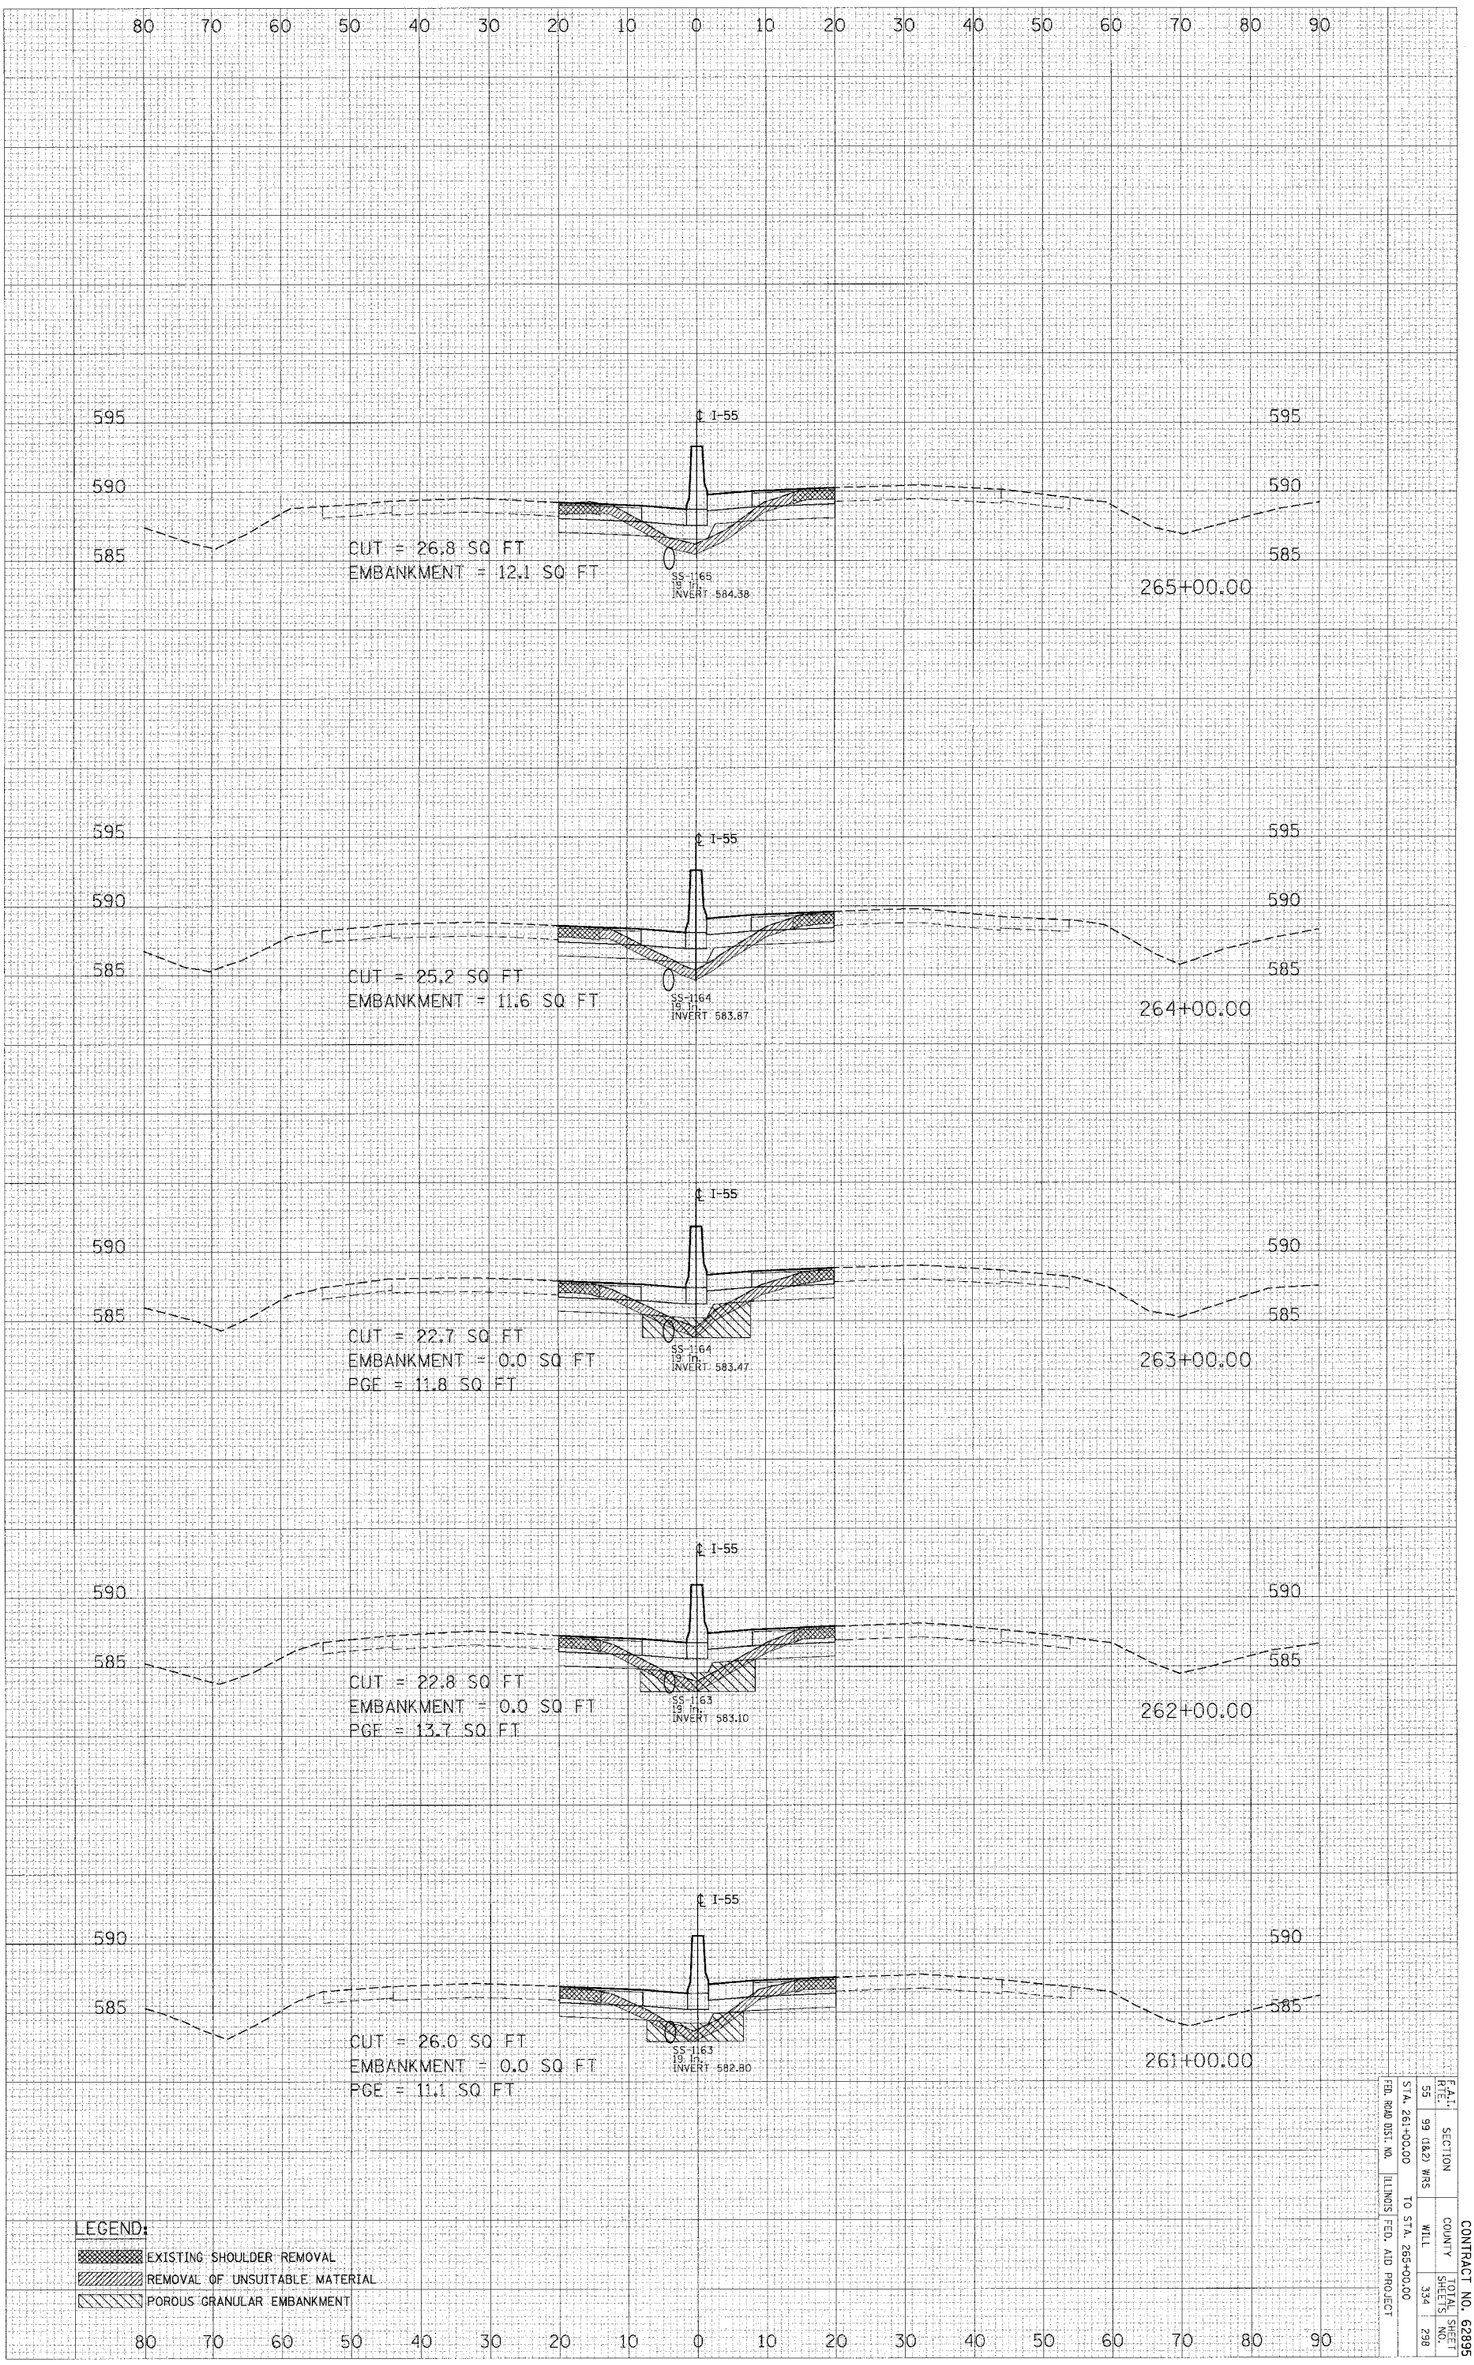


I-55 CROSS-SECTIONS

CONTRACT NO. 62895

| F.A.I. RTE. | SECTION | COUNTY | TOTAL SHEETS | SHEET NO. |
|---|---|---|---|---|
| 55 | 99 (1&2) WRS | WILL | 334 | 298 |

STA. 261+00.00 TO STA. 265+00.00

FED. ROAD DIST. NO. ILLINOIS FED. AID PROJECT