CONTRACT NO. 62895

F.A. RTE.	SECTION	COUNTY	TOTAL SHEETS	SHEET NO.
55	99 (1&2) R-6	WILL	334	330
STA. 5213+67.00		TO STA. 5215+00.00		
FED. ROAD DIST. NO.	ILLINOIS	FED. AID PROJECT		

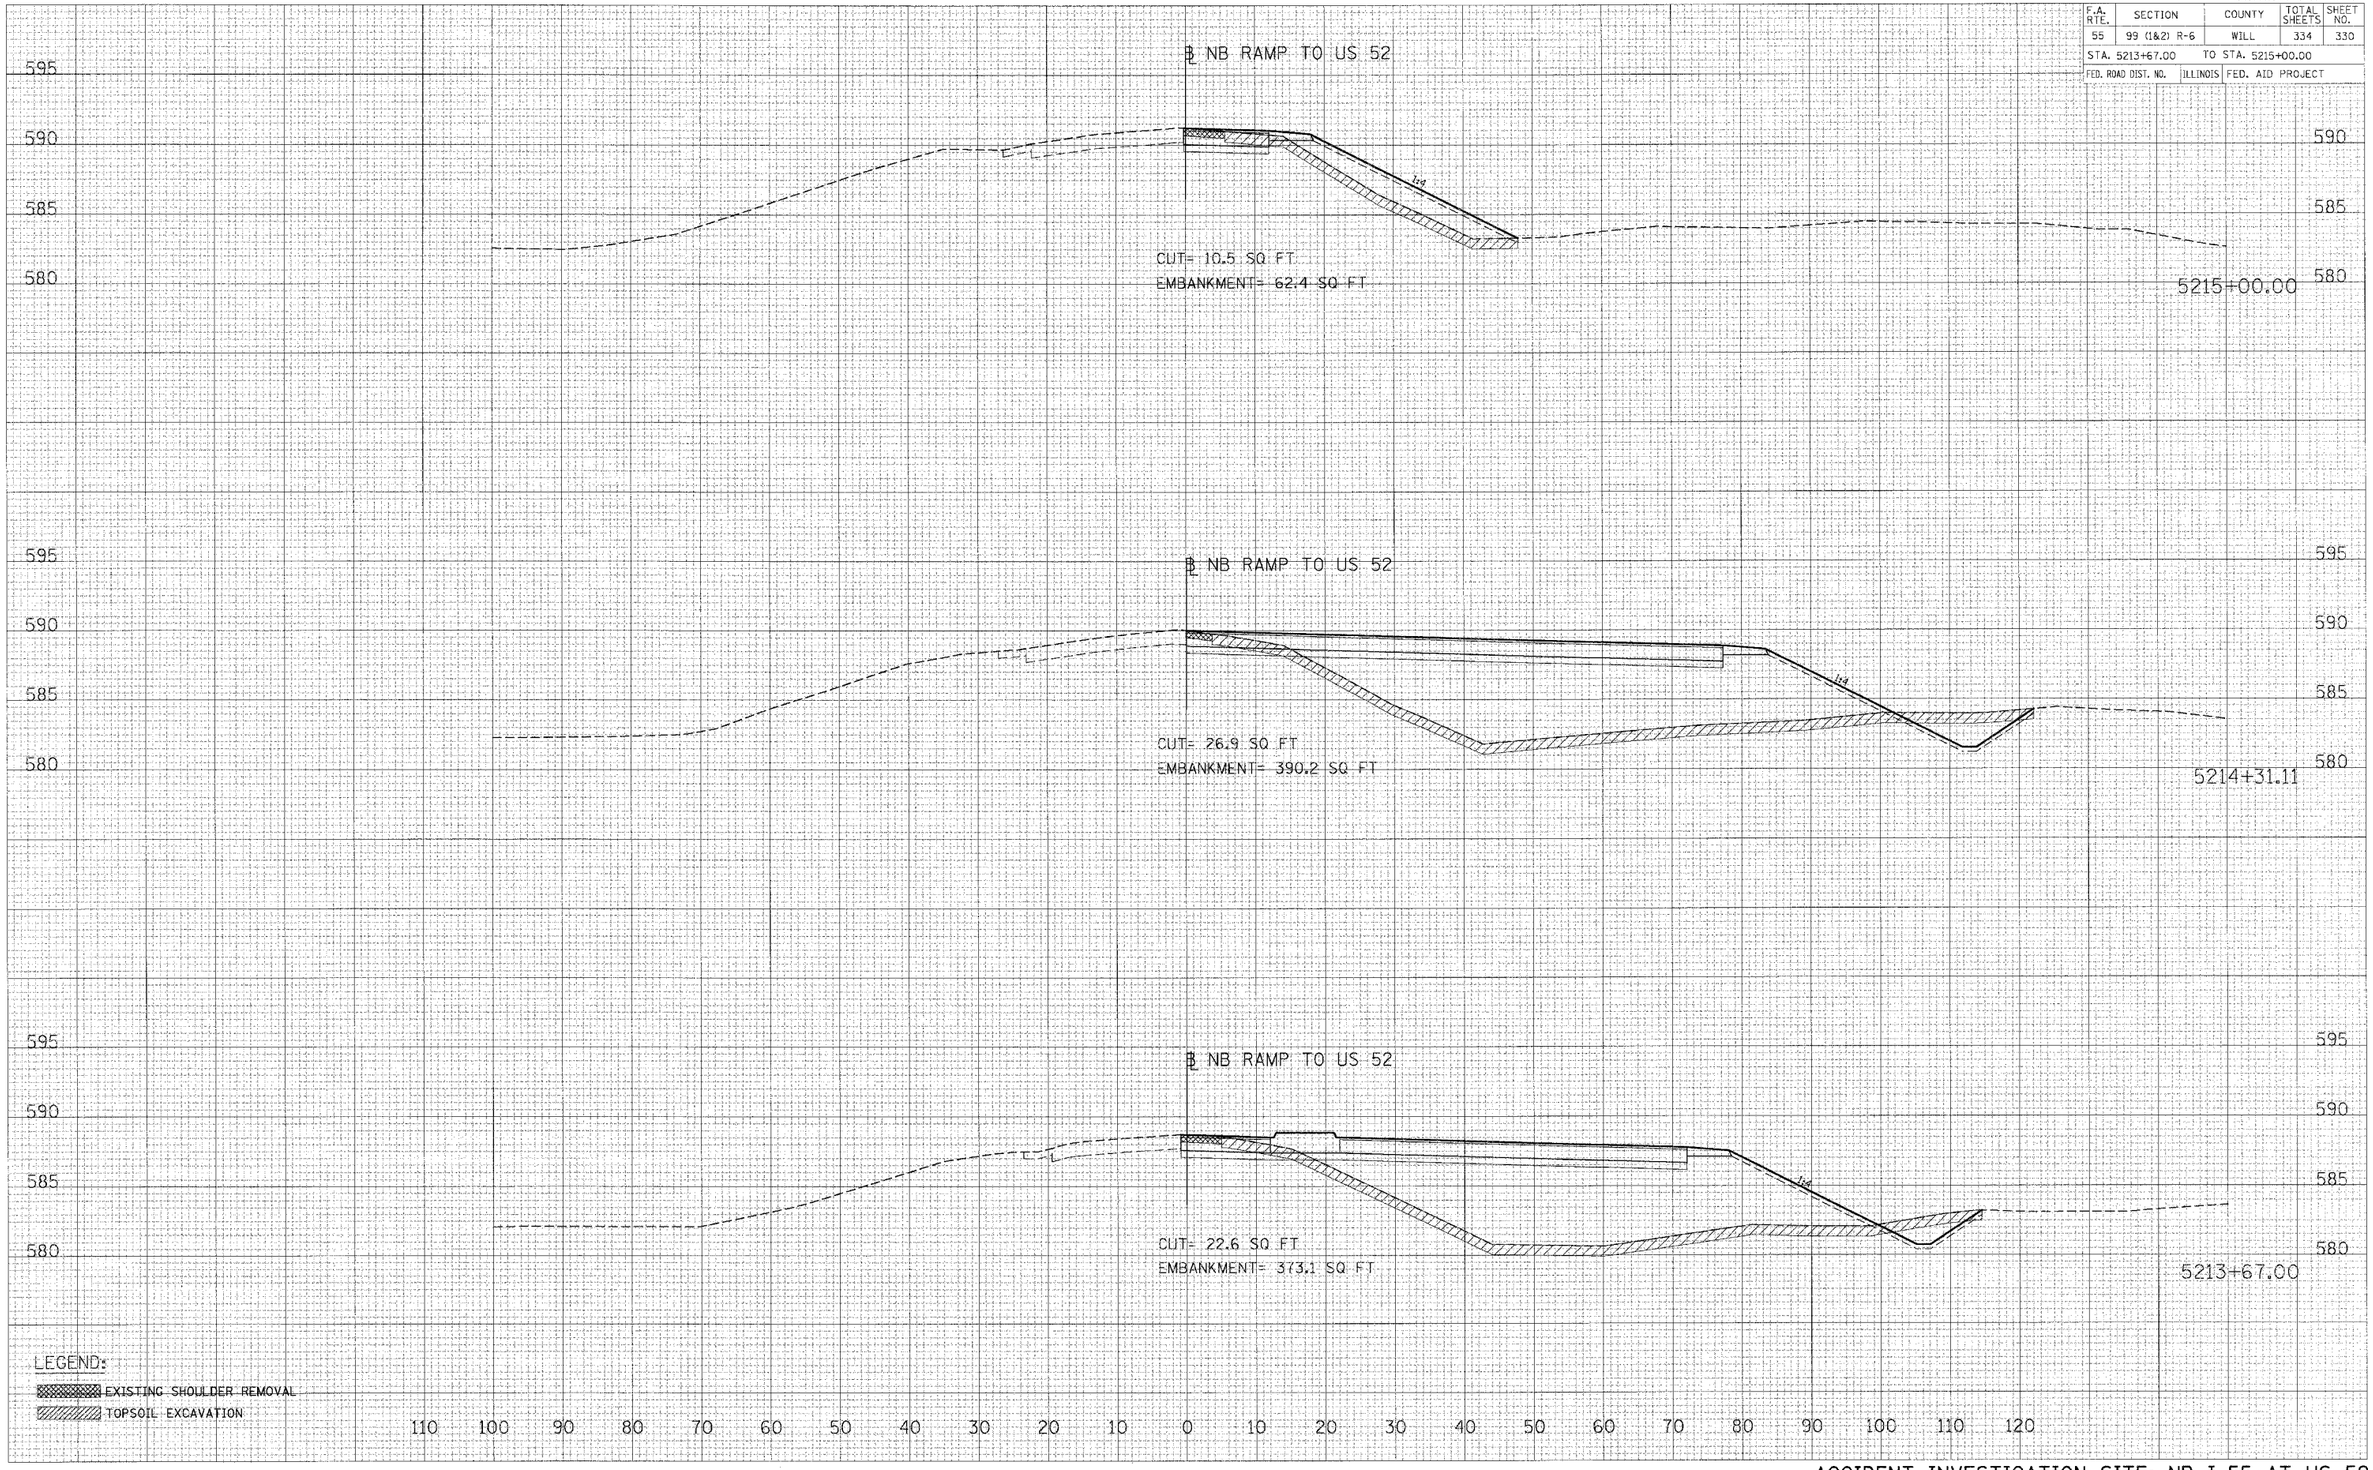

ACCIDENT INVESTIGATION SITE: NB I-55 AT US 52

FINAL SURVEY
NOTE BOOK
NO.
SURVEYED
PLOTTED
TEMPLATE
AREAS
AREAS CHECKED

PLOT DATE = #DATE#
FILE NAME = #FILE#
PLOT SCALE = #SCALE#
USER NAME = #USER#