CONTRACT NO. 62896

F.A.I. RTE.	SECTION	COUNTY	TOTAL SHEETS	SHEET NO.
55	99 (1&2) WRS-1	WILL	227	51
STA. 667+00		TO STA. 697+00		
FED. ROAD DIST. NO.	ILLINOIS	FED. AID PROJECT		

PRO-04 OF 07

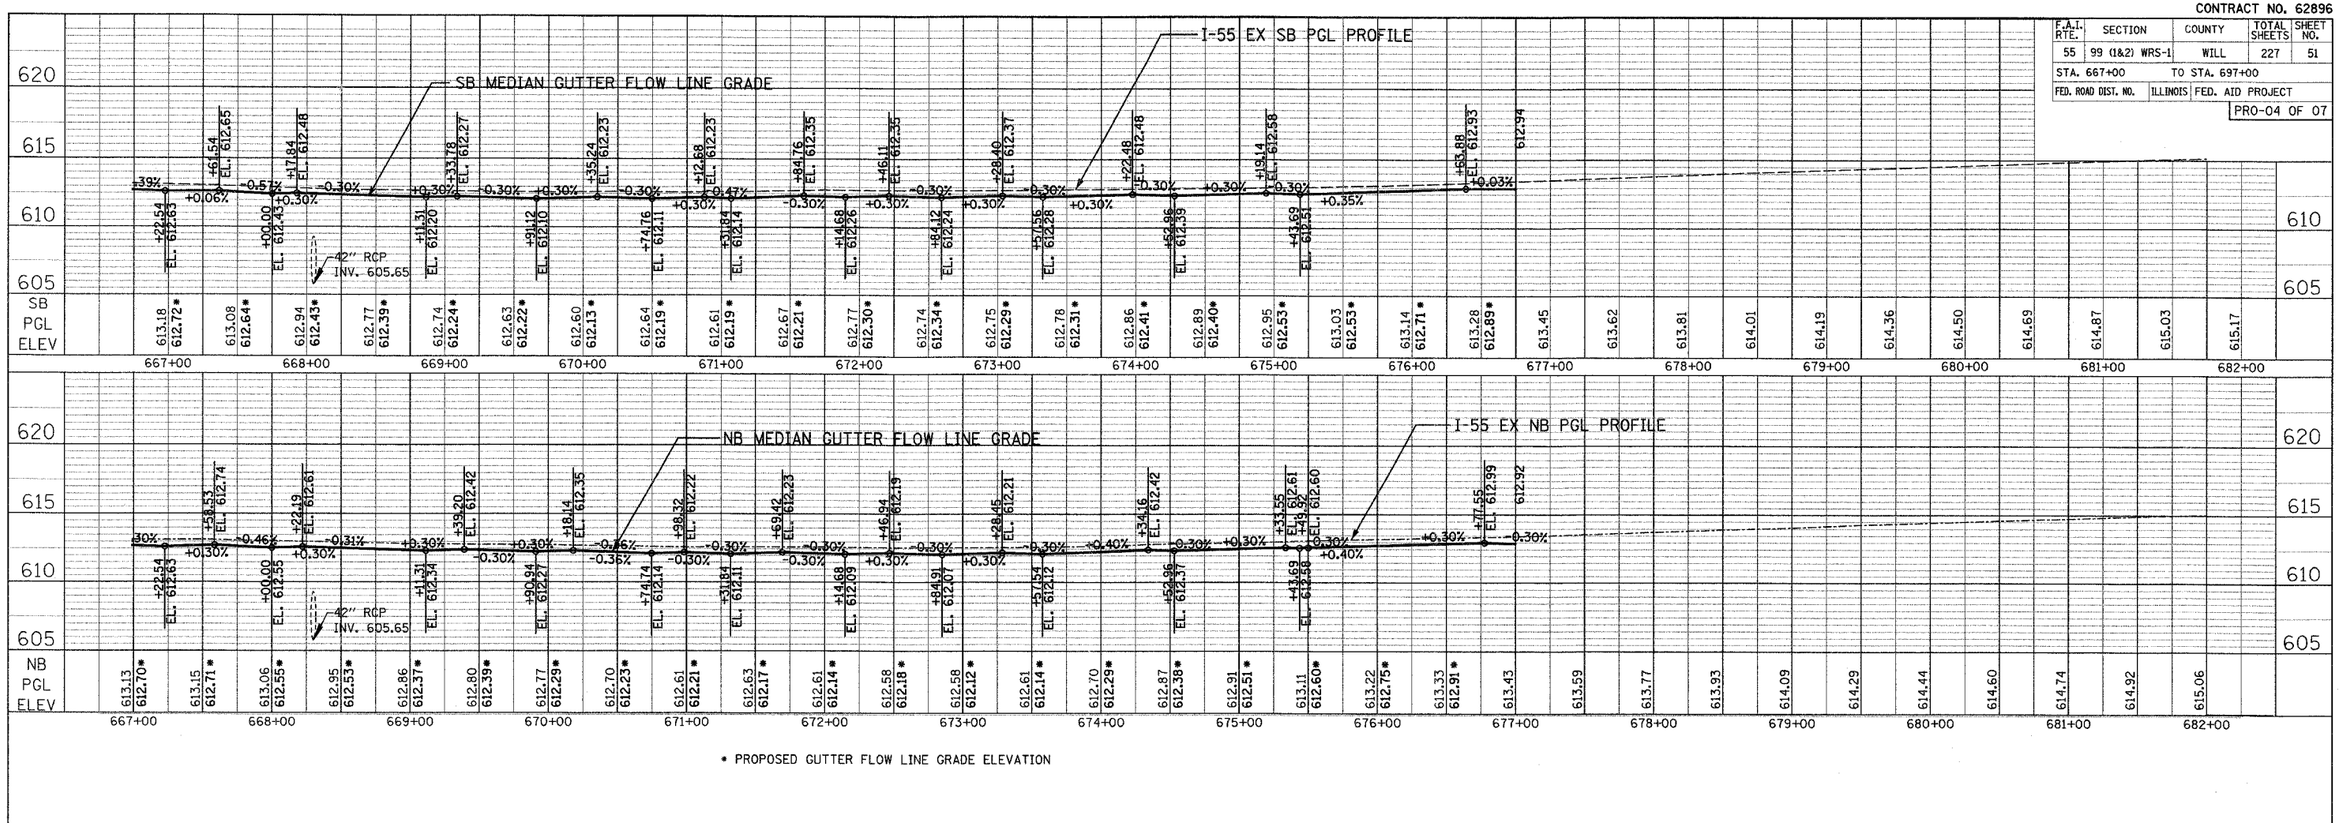

• PROPOSED GUTTER FLOW LINE GRADE ELEVATION

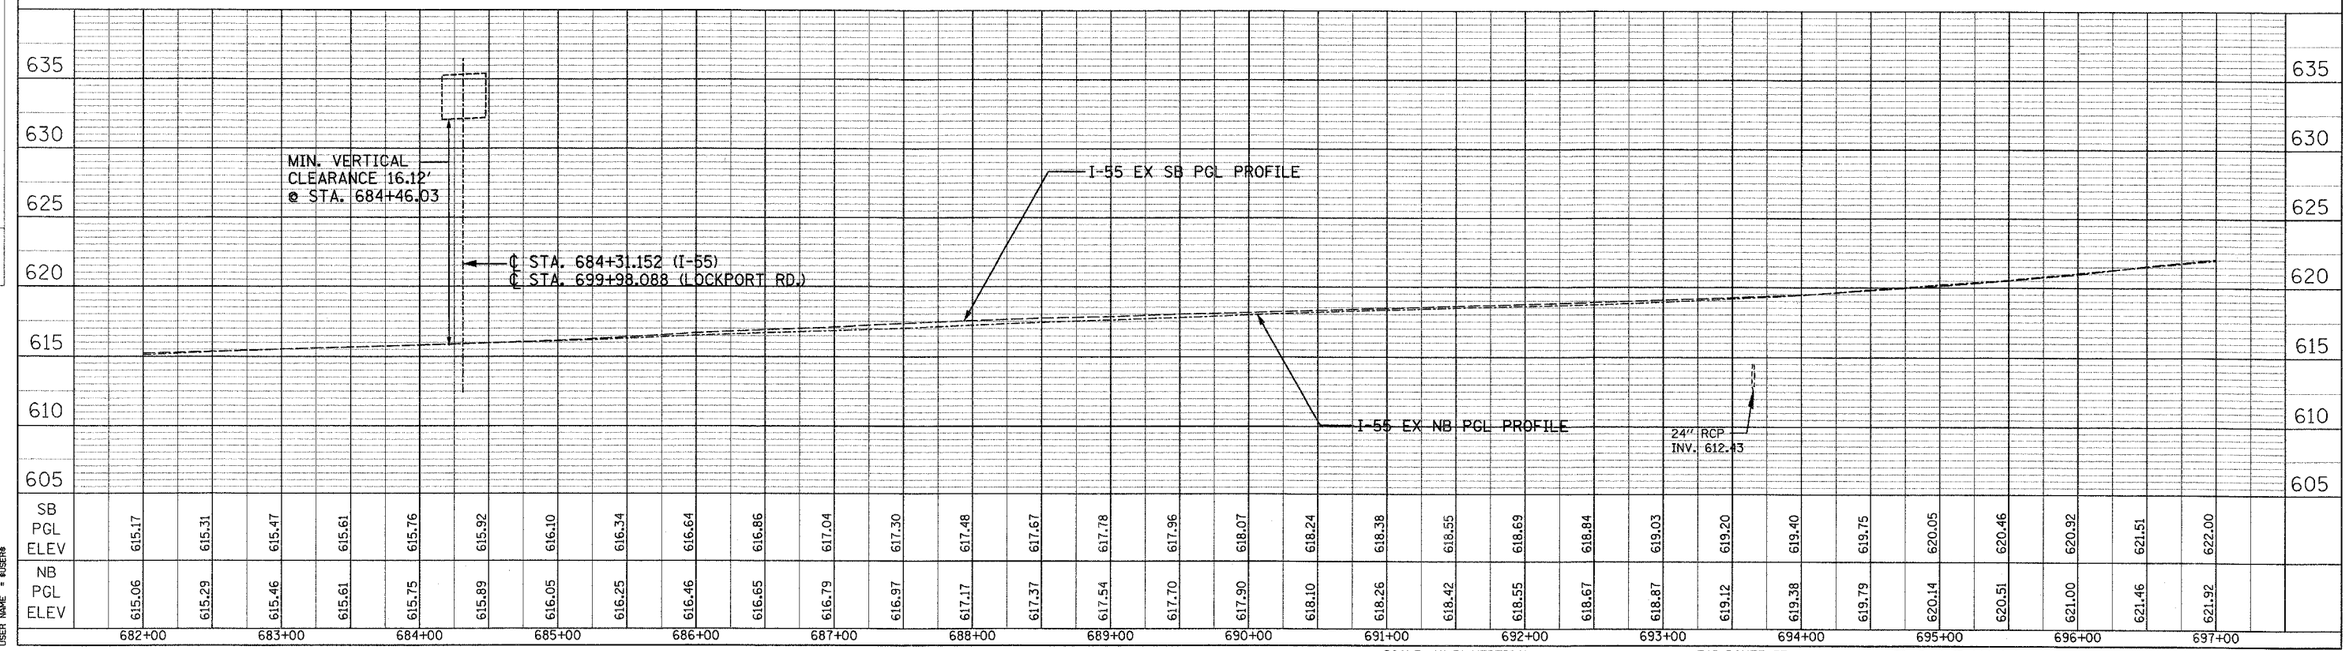

SCALE: 1"=5' VERTICAL
1"=50' HORIZONTAL

FAI ROUTE 55
US 30 (PLAINFIELD) TO 143RD STREET

ROADWAY PROFILES FINAL

PLAN: SURVEYED / PLOTTED / ALIGNMENT CHECKED / RT. OF WAY CHECKED / CADD FILE NAME / NOTE BOOK NO. / BY / DATE

PROFILE: SURVEYED / PLOTTED / GRADES CHECKED / B.M. NOTED / STRUCTURE NOTATNS CHKD / NOTE BOOK NO. / BY / DATE

PLOT DATE = 2/21/2007
FILE NAME = $FILEL$
PLOT SCALE = $SCALE$
USER NAME = $USER$