CONTRACT NO. 62896

F.A. RTE.	SECTION	COUNTY	TOTAL SHEETS	SHEET NO.
55	99 (1&2) WRS-1	WILL	227	90
STA. 667+00	TO STA. 682+00			
FED. ROAD DIST. NO.	ILLINOIS	FED. AID PROJECT		

DRU-05 OF 10

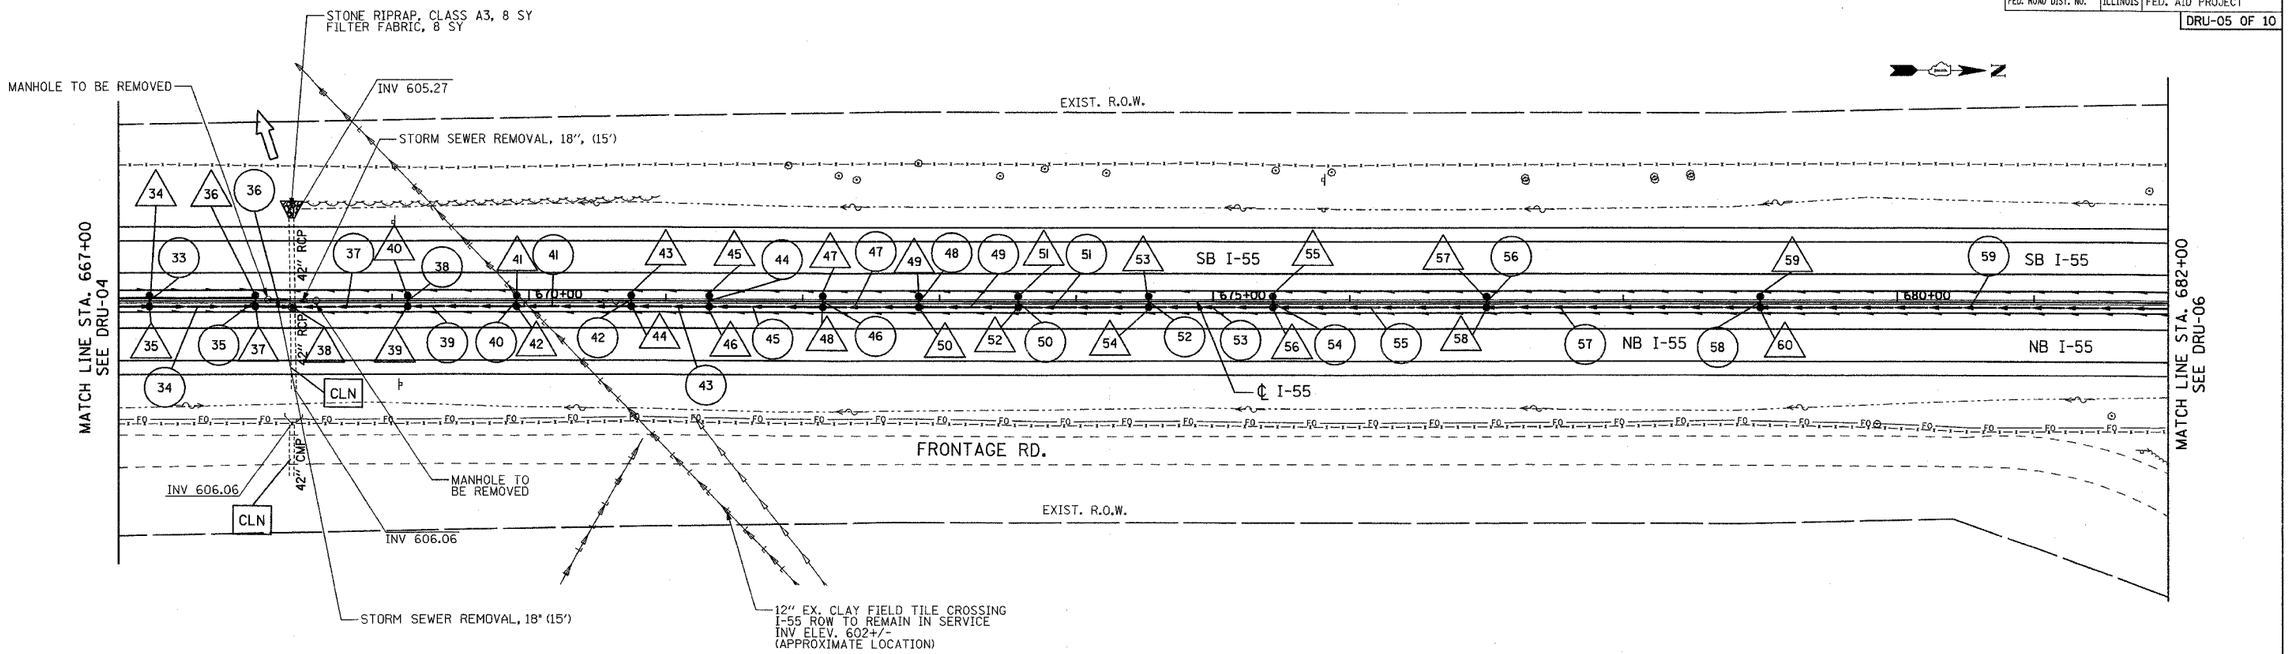

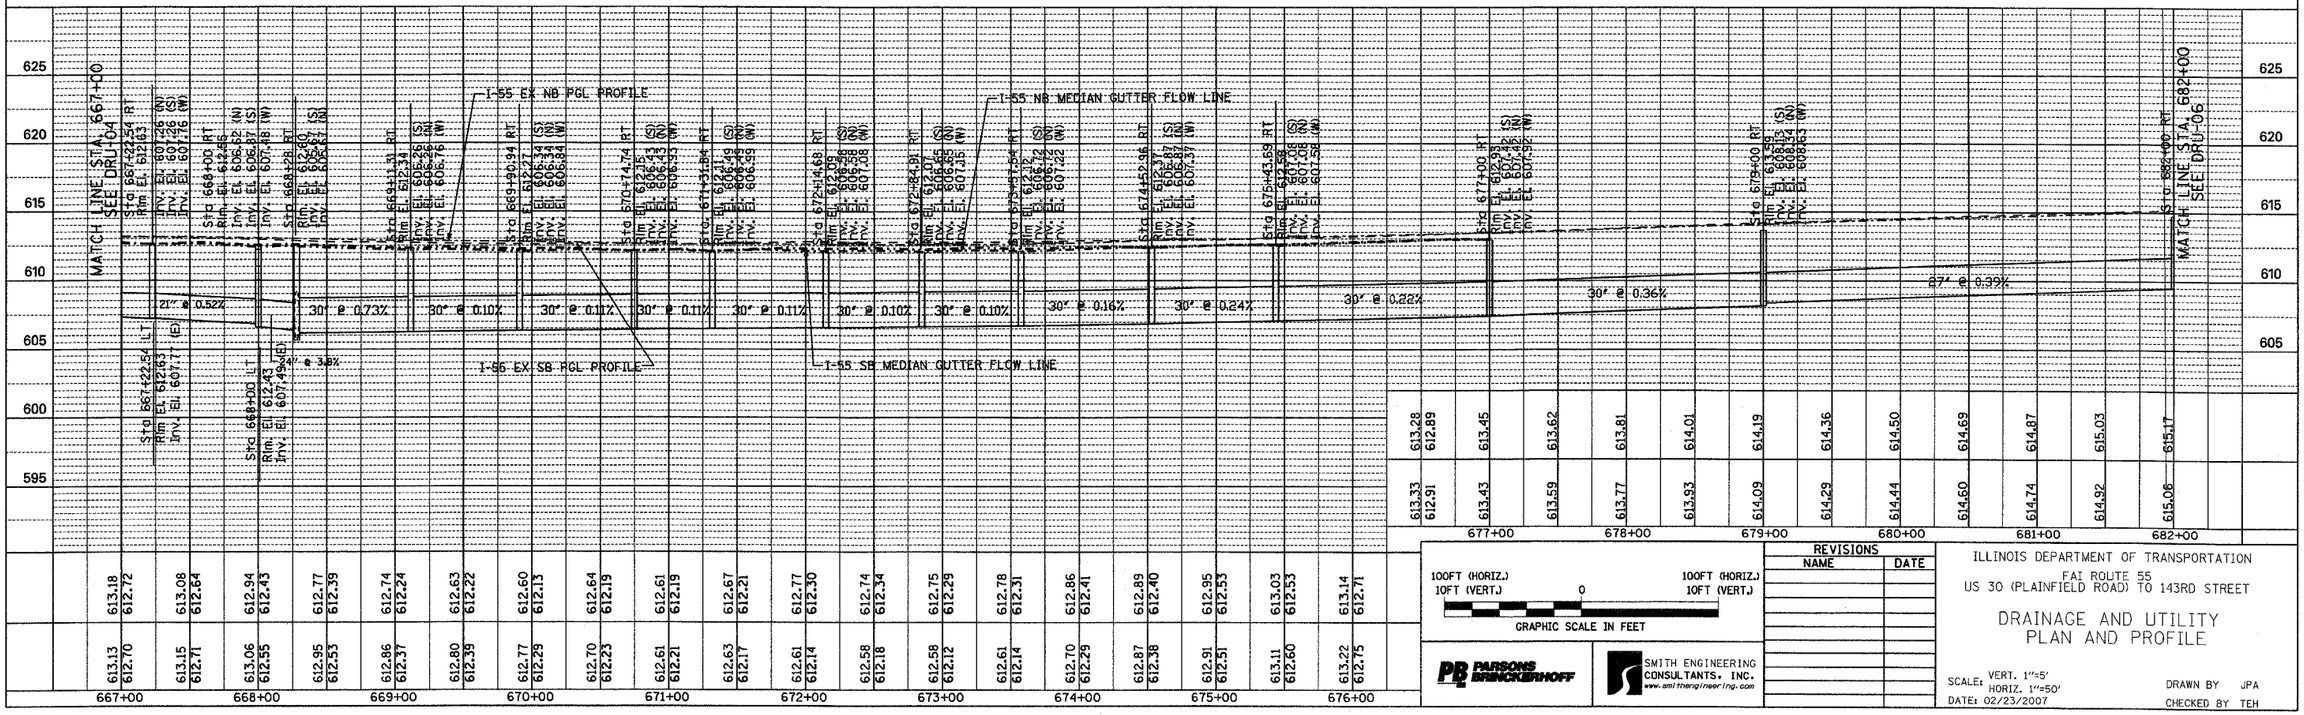

100FT (HORIZ.) 10FT (VERT.) — 0 — 100FT (HORIZ.) 10FT (VERT.)

GRAPHIC SCALE IN FEET

PB PARSONS BRINCKERHOFF

SMITH ENGINEERING CONSULTANTS, INC. www.smithengineering.com

REVISIONS NAME	DATE

ILLINOIS DEPARTMENT OF TRANSPORTATION

FAI ROUTE 55
US 30 (PLAINFIELD ROAD) TO 143RD STREET

DRAINAGE AND UTILITY PLAN AND PROFILE

SCALE: VERT. 1"=5'
HORIZ. 1"=50'
DATE: 02/23/2007

DRAWN BY JPA
CHECKED BY TEH

FINAL