CONTRACT NO. 64450

F.A.P RTE.	SECTION	COUNTY	TOTAL SHEETS	SHEET NO.
734	(4MFT)R	WINNEBAGO	353	339

STA. 101+21.070 TO STA. 101+62.974

FED. ROAD DIST. NO. | ILLINOIS | FED. AID PROJECT

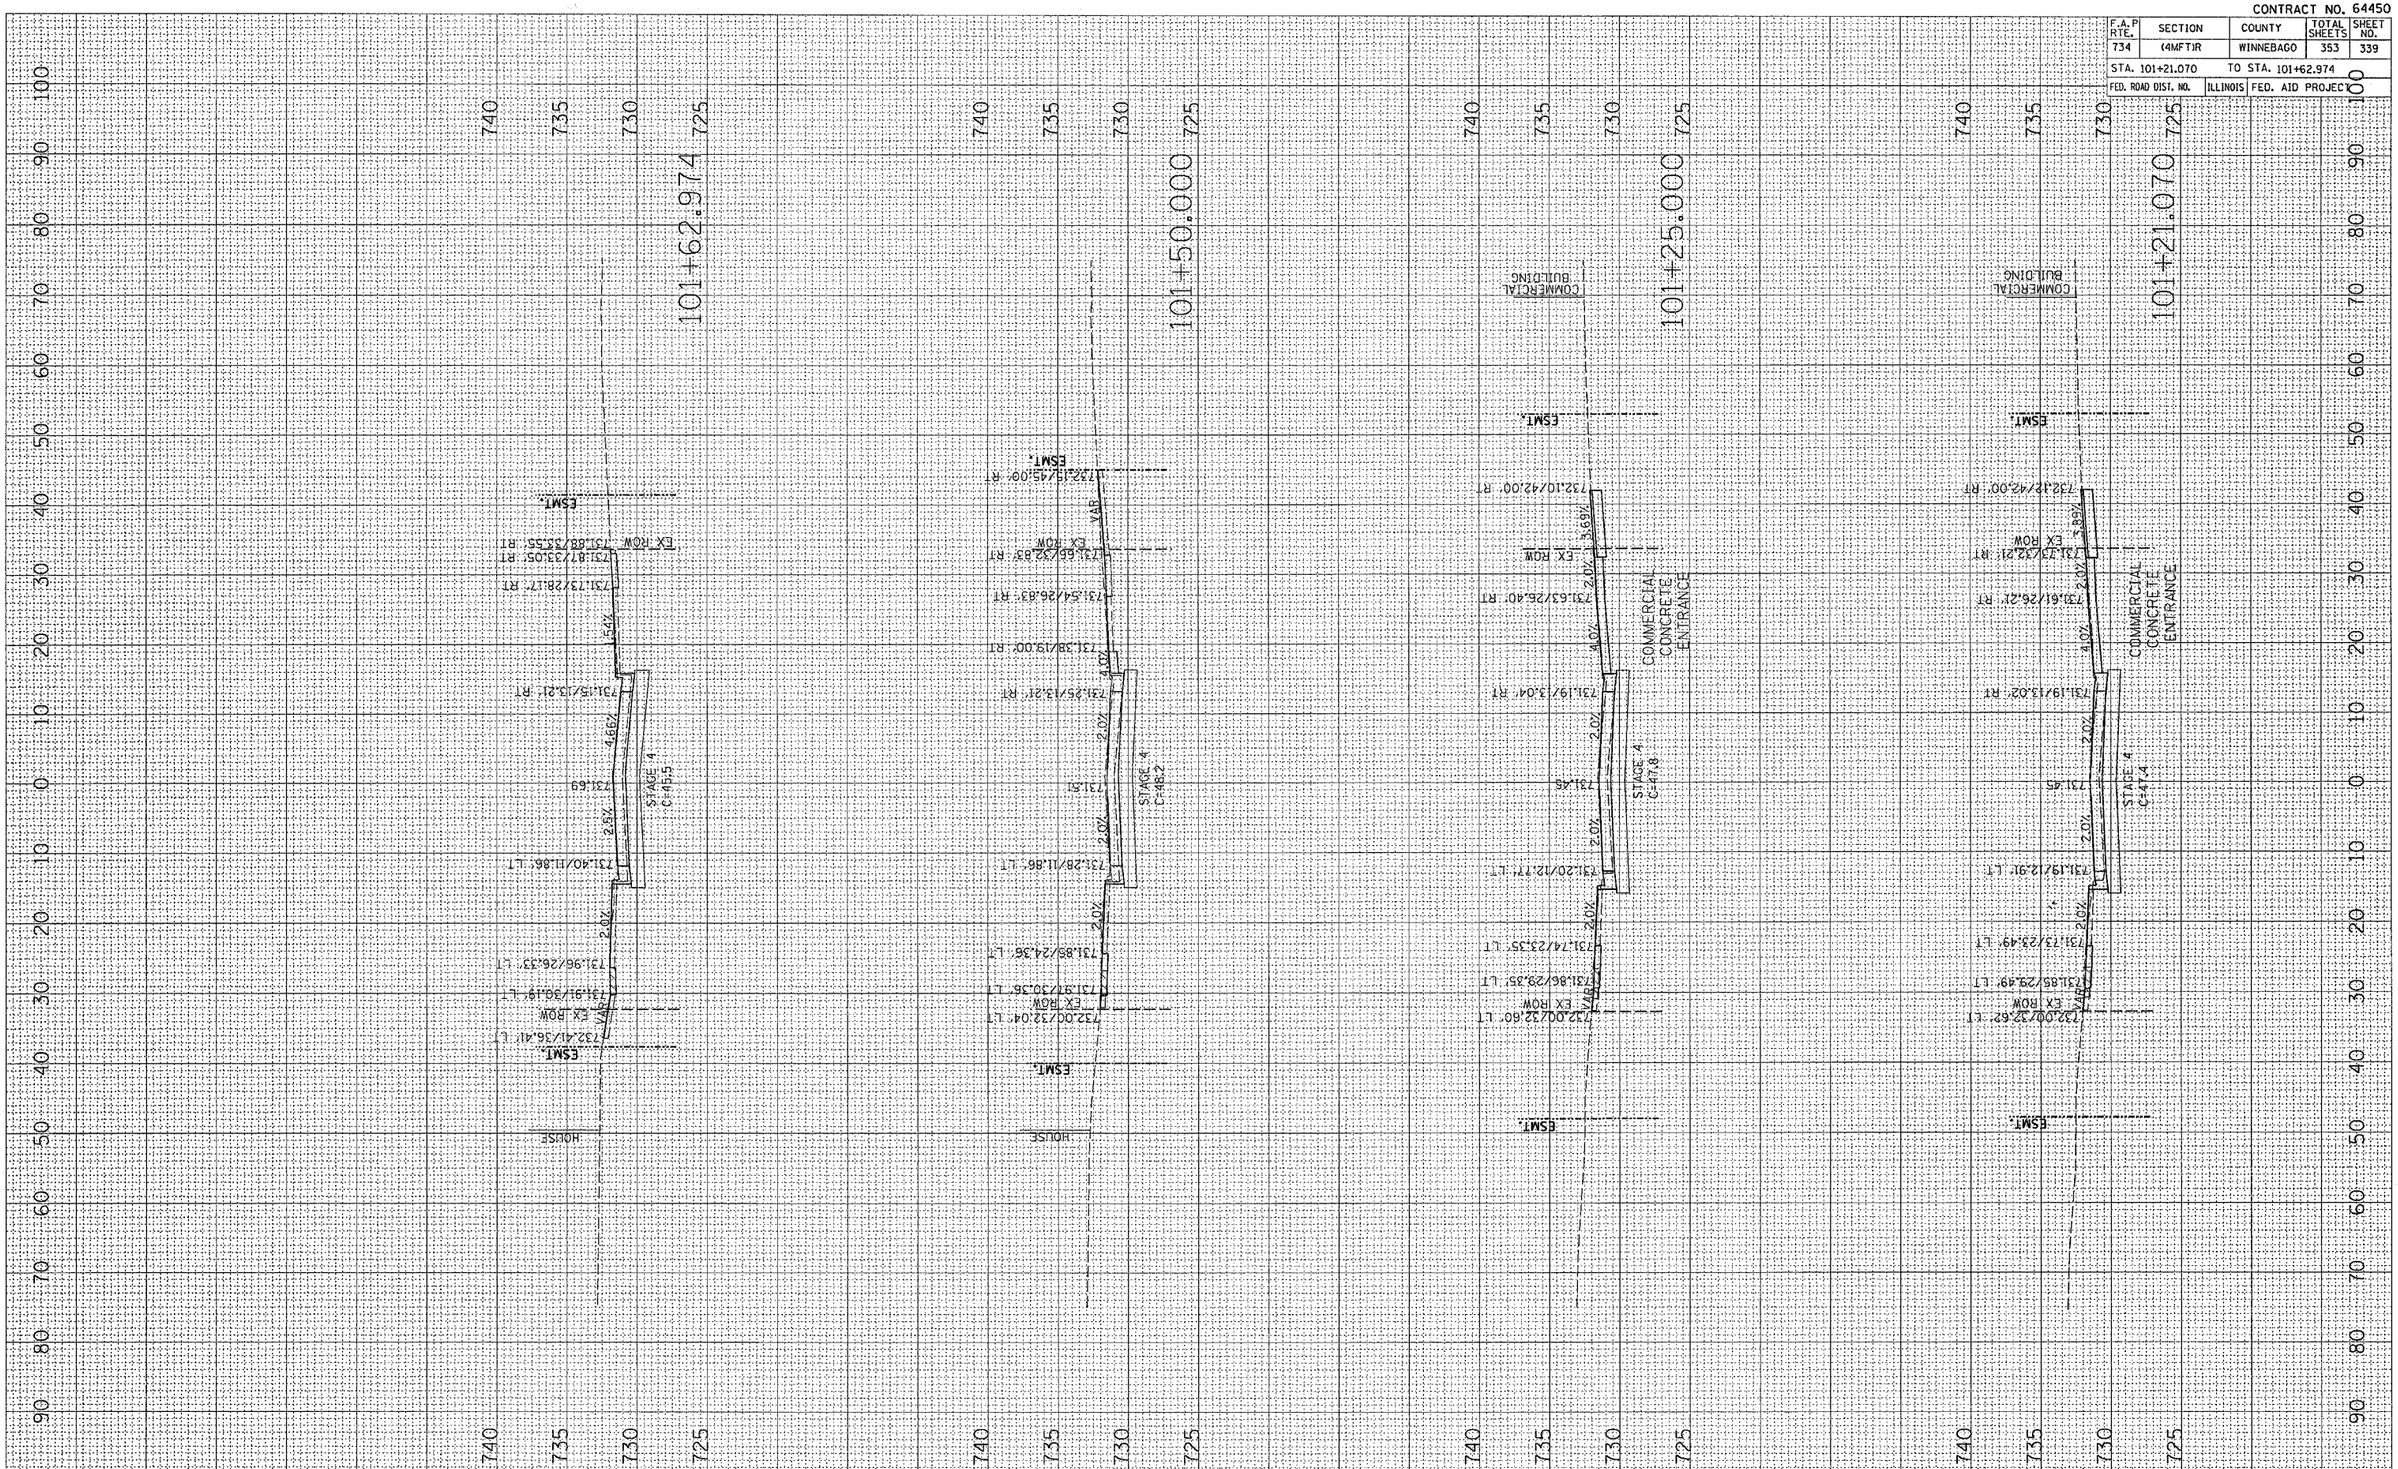

21ST AVE

FINAL SURVEY | NOTE BOOK NO. | SURVEYED | PLOTTED | TEMPLATE | AREAS | AREAS CHECKED | BY | DATE

ORIGINAL SURVEY | NOTE BOOK NO. | SURVEYED | PLOTTED | TEMPLATE | AREAS | AREAS CHECKED | BY | DATE

PLOT DATE = Fri Apr 27 09:15:54 2007
FILE NAME = c:\projects\p216890\d16890xsht.dgn
PLOT SCALE = 10.0000 ' / IN.
USER NAME = grantpm