CONTRACT NO. 64C60

F.A.P. RTE.	SECTION	COUNTY	TOTAL SHEETS	SHEET NO.
654	109 T	CARROLL	36	7
STA.		TO STA.		
FED. ROAD DIST. NO.	ILLINOIS	FED. AID PROJECT		

TYPICAL SECTIONS

PROPOSED IL 73 TYPICAL

STA. 326+00 - STA. 329+50

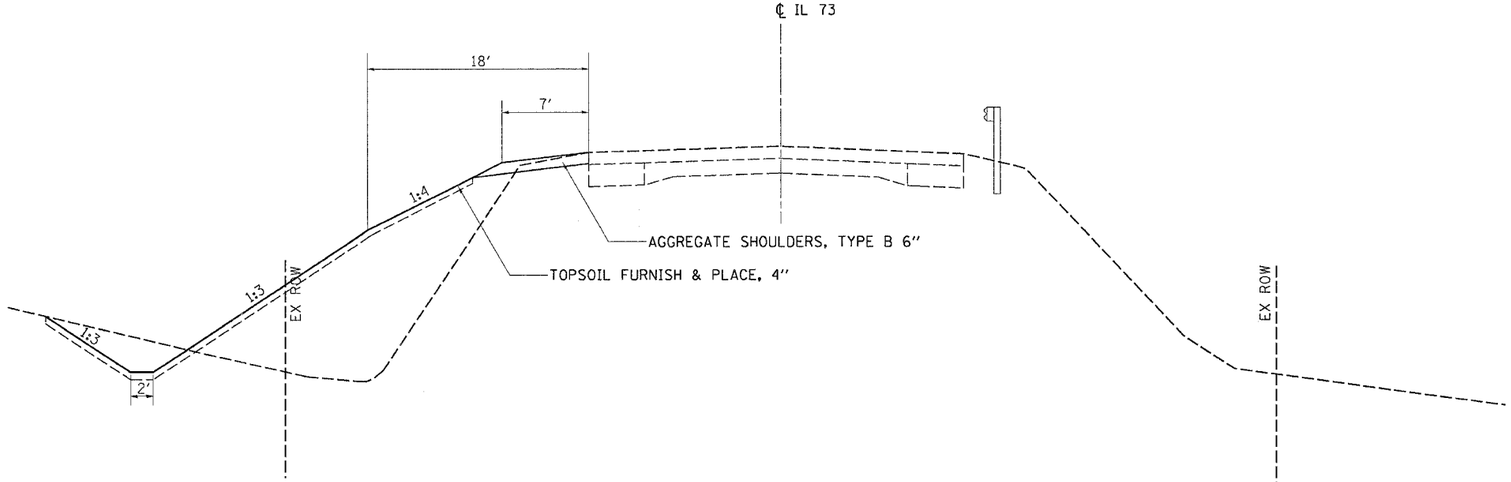

PROPOSED IL 73 TYPICAL

STA. 324+00 - STA. 326+00 & STA 329+50 - STA 330+50

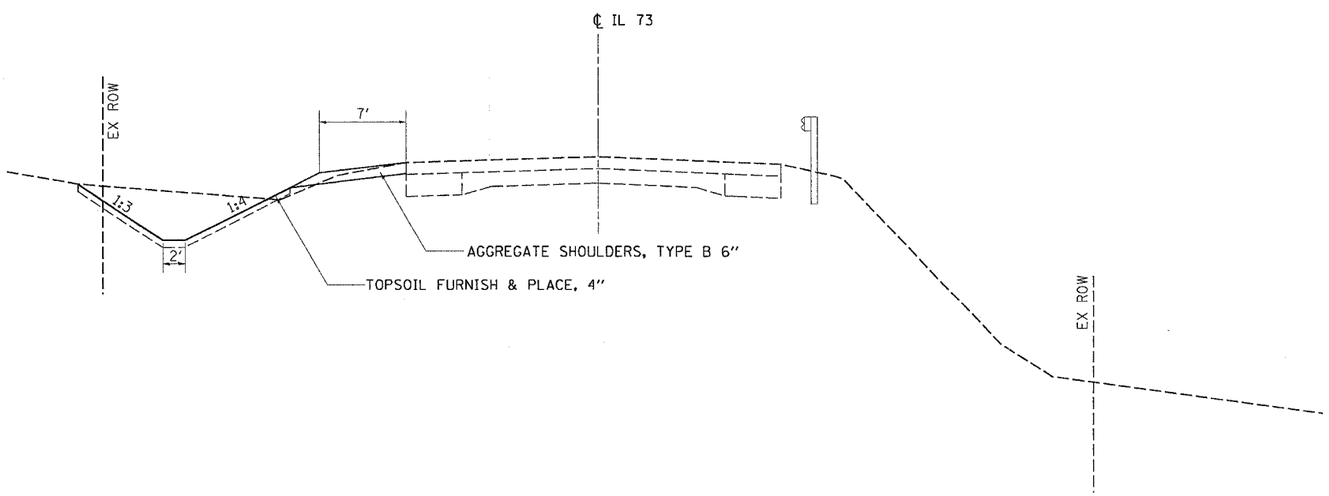

REVISIONS	
NAME	DATE

ILLINOIS DEPARTMENT OF TRANSPORTATION

SCALE: VERT. HORIZ.

DATE

DRAWN BY

CHECKED BY

PLOT DATE = Mon Mar 19 08:21:16 2007
FILE NAME = c:\projects\p210306\d10306typ.dgn
PLOT SCALE = 50.0000 ' / IN.
USER NAME = gaffj1

TYPICAL SECTIONS