CONTRACT NO. 64C60

F.A.P. RTE.	SECTION	COUNTY	TOTAL SHEETS	SHEET NO.
654	109 T	CARROLL	36	19
STA.		TO STA.		
FED. ROAD DIST. NO.	ILLINOIS	FED. AID PROJECT		

PAVEMENT ELEVATION DETAILS

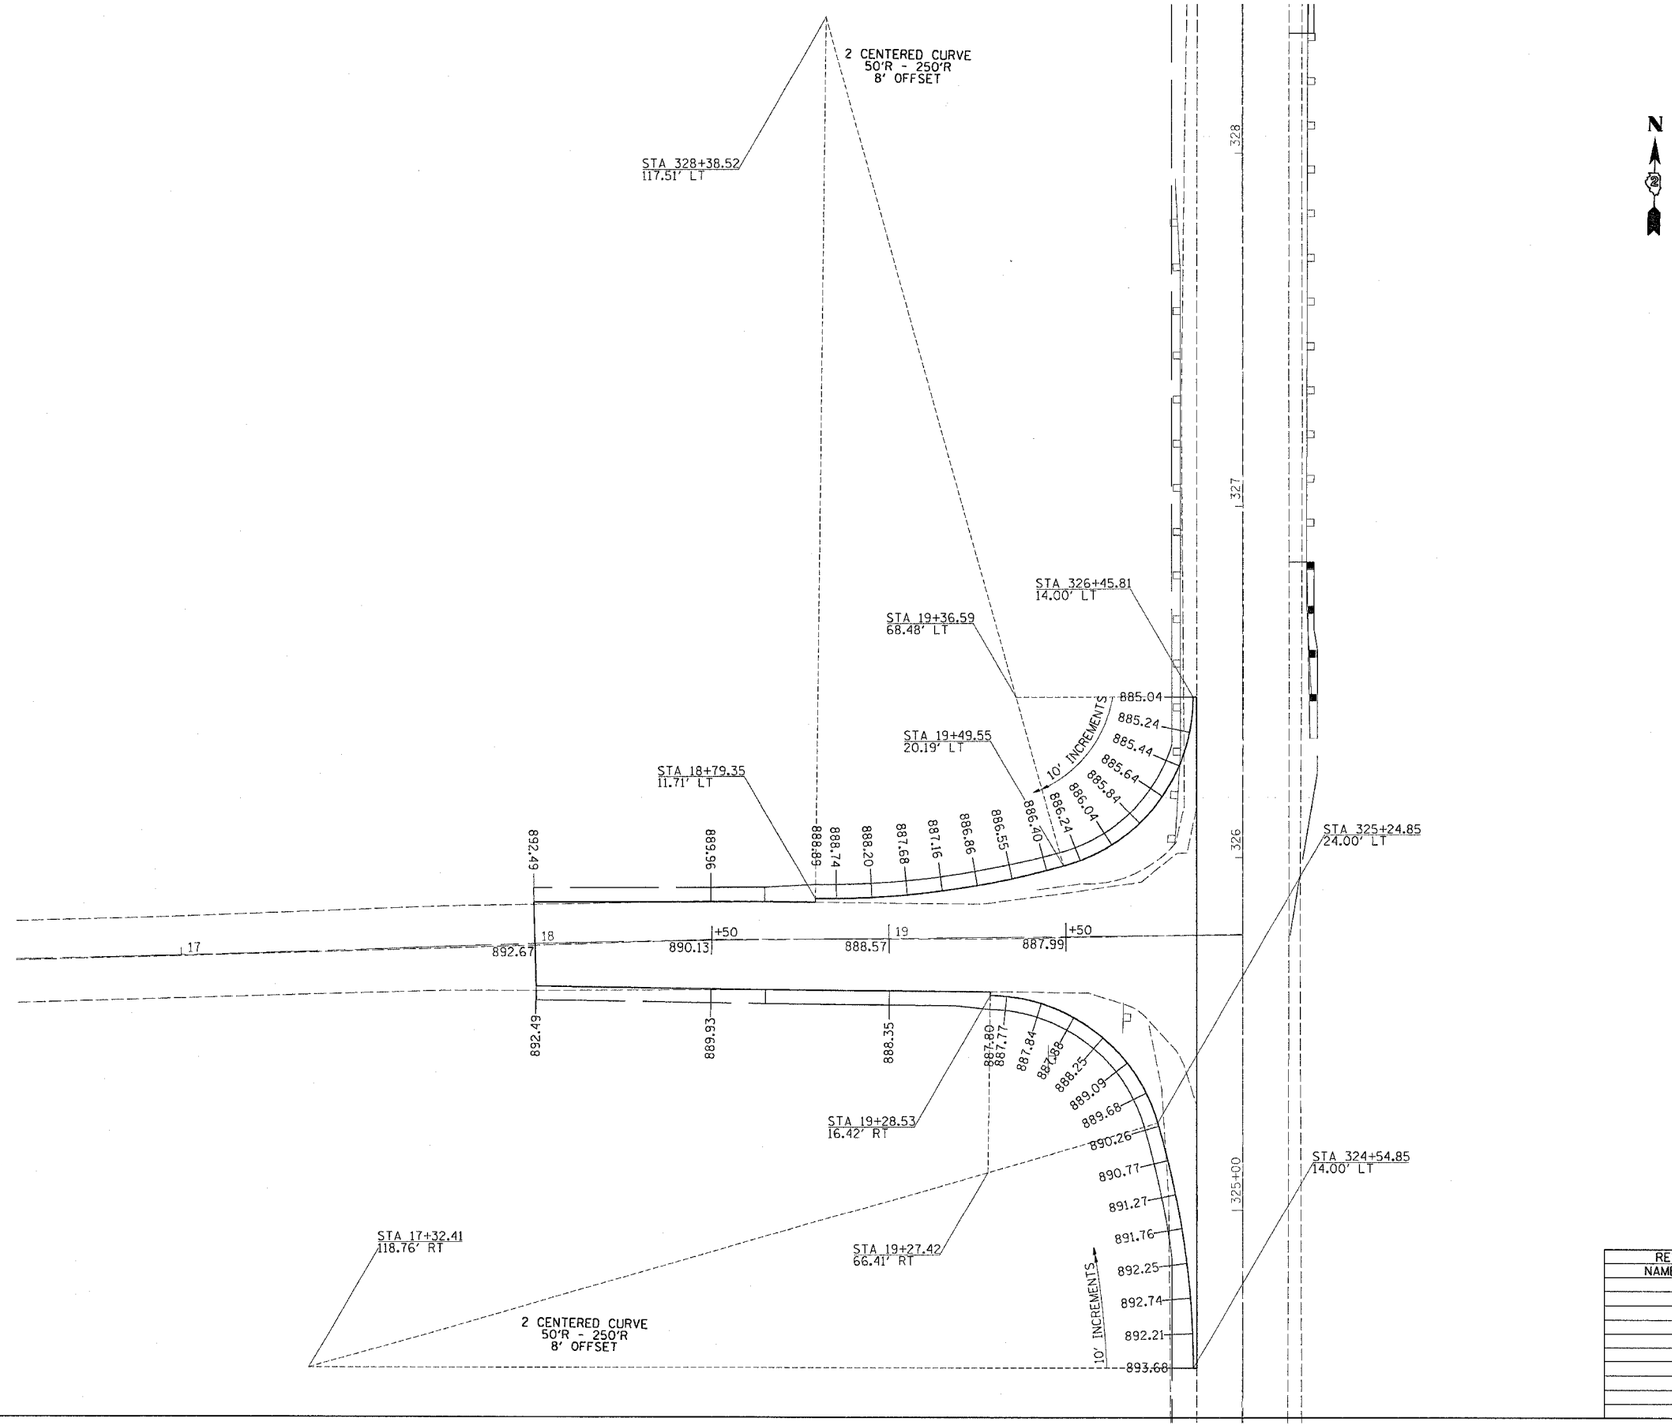

REVISIONS	
NAME	DATE

ILLINOIS DEPARTMENT OF TRANSPORTATION

SCALE: VERT. HORIZ.

DATE

DRAWN BY

CHECKED BY

PLOT DATE = Fri Mar 16 11:49:06 2007
FILE NAME = c:\projects\p210306\d10306el.dgn
PLOT SCALE = 20.0000 ' / IN.
USER NAME = goffj1

PAVEMENT ELEVATION DETAILS