PLOT DATE = Mon Mar 19 08:20:29 2007
FILE NAME = c:\projects\p210306\d10306xm.dgn
PLOT SCALE = 10.0000 ' / IN.
USER NAME = goffjl

| ORIGINAL SURVEY | | BY | DATE |
|---|---|---|---|
| NOTE BOOK | SURVEYED | | |
| | PLOTTED | | |
| | TEMPLATE | | |
| | AREAS | | |
| NO. | AREAS CHECKED | | |

| FINAL SURVEY | | BY | DATE |
|---|---|---|---|
| NOTE BOOK | SURVEYED | | |
| | PLOTTED | | |
| | TEMPLATE | | |
| | AREAS | | |
| NO. | AREAS CHECKED | | |

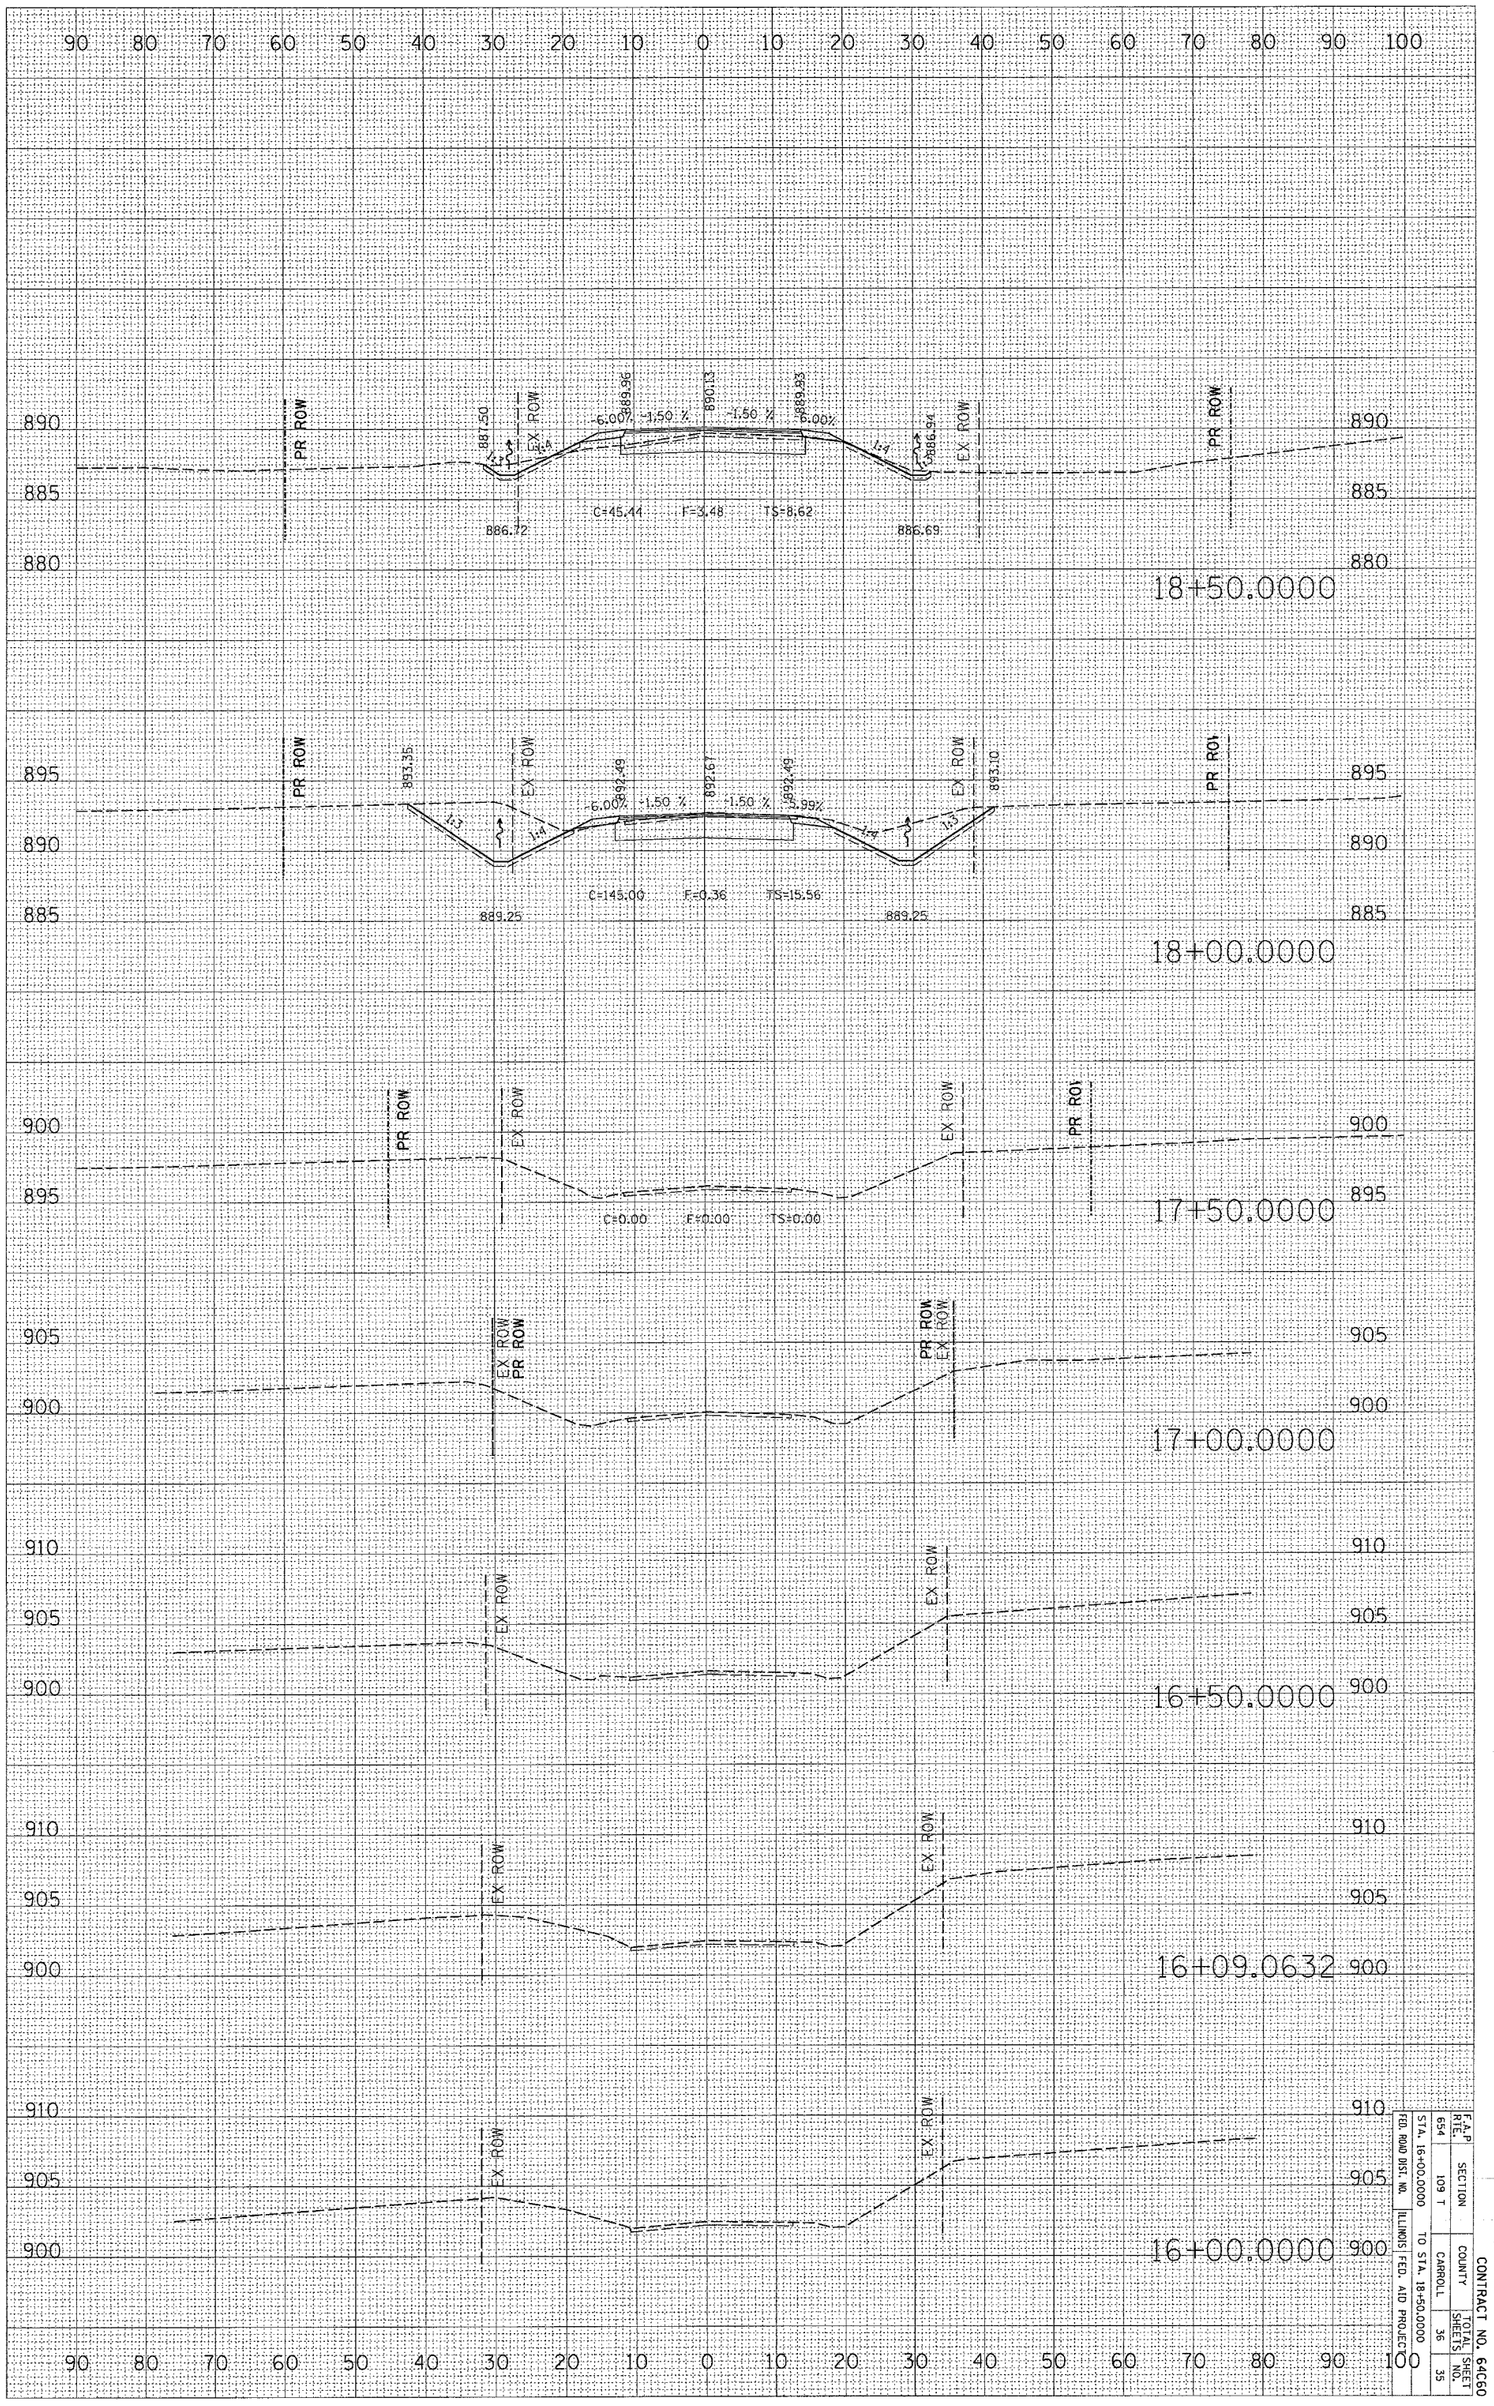


CONTRACT NO. 64C60

| F.A.P. RTE. | SECTION | COUNTY | TOTAL SHEETS | SHEET NO. |
|---|---|---|---|---|
| 654 | 109 T | CARROLL | 36 | 35 |
| STA. 16+00.0000 | | TO STA. 18+50.0000 | | |
| FED. ROAD DIST. NO. | ILLINOIS | FED. AID PROJECT | | |

PEACE & QUIET RD