CONTRACT NO. 68351

F.A.U. RTE.	SECTION	COUNTY	TOTAL SHEETS	SHEET NO.
*	35RS-5,36RS-8	TAZEWELL	90	64
STA.	TO STA.			
FED. ROAD DIST. NO.	ILLINOIS	FED. AID PROJECT		

*6717 (BUS 24) & 6713 (IL 8)

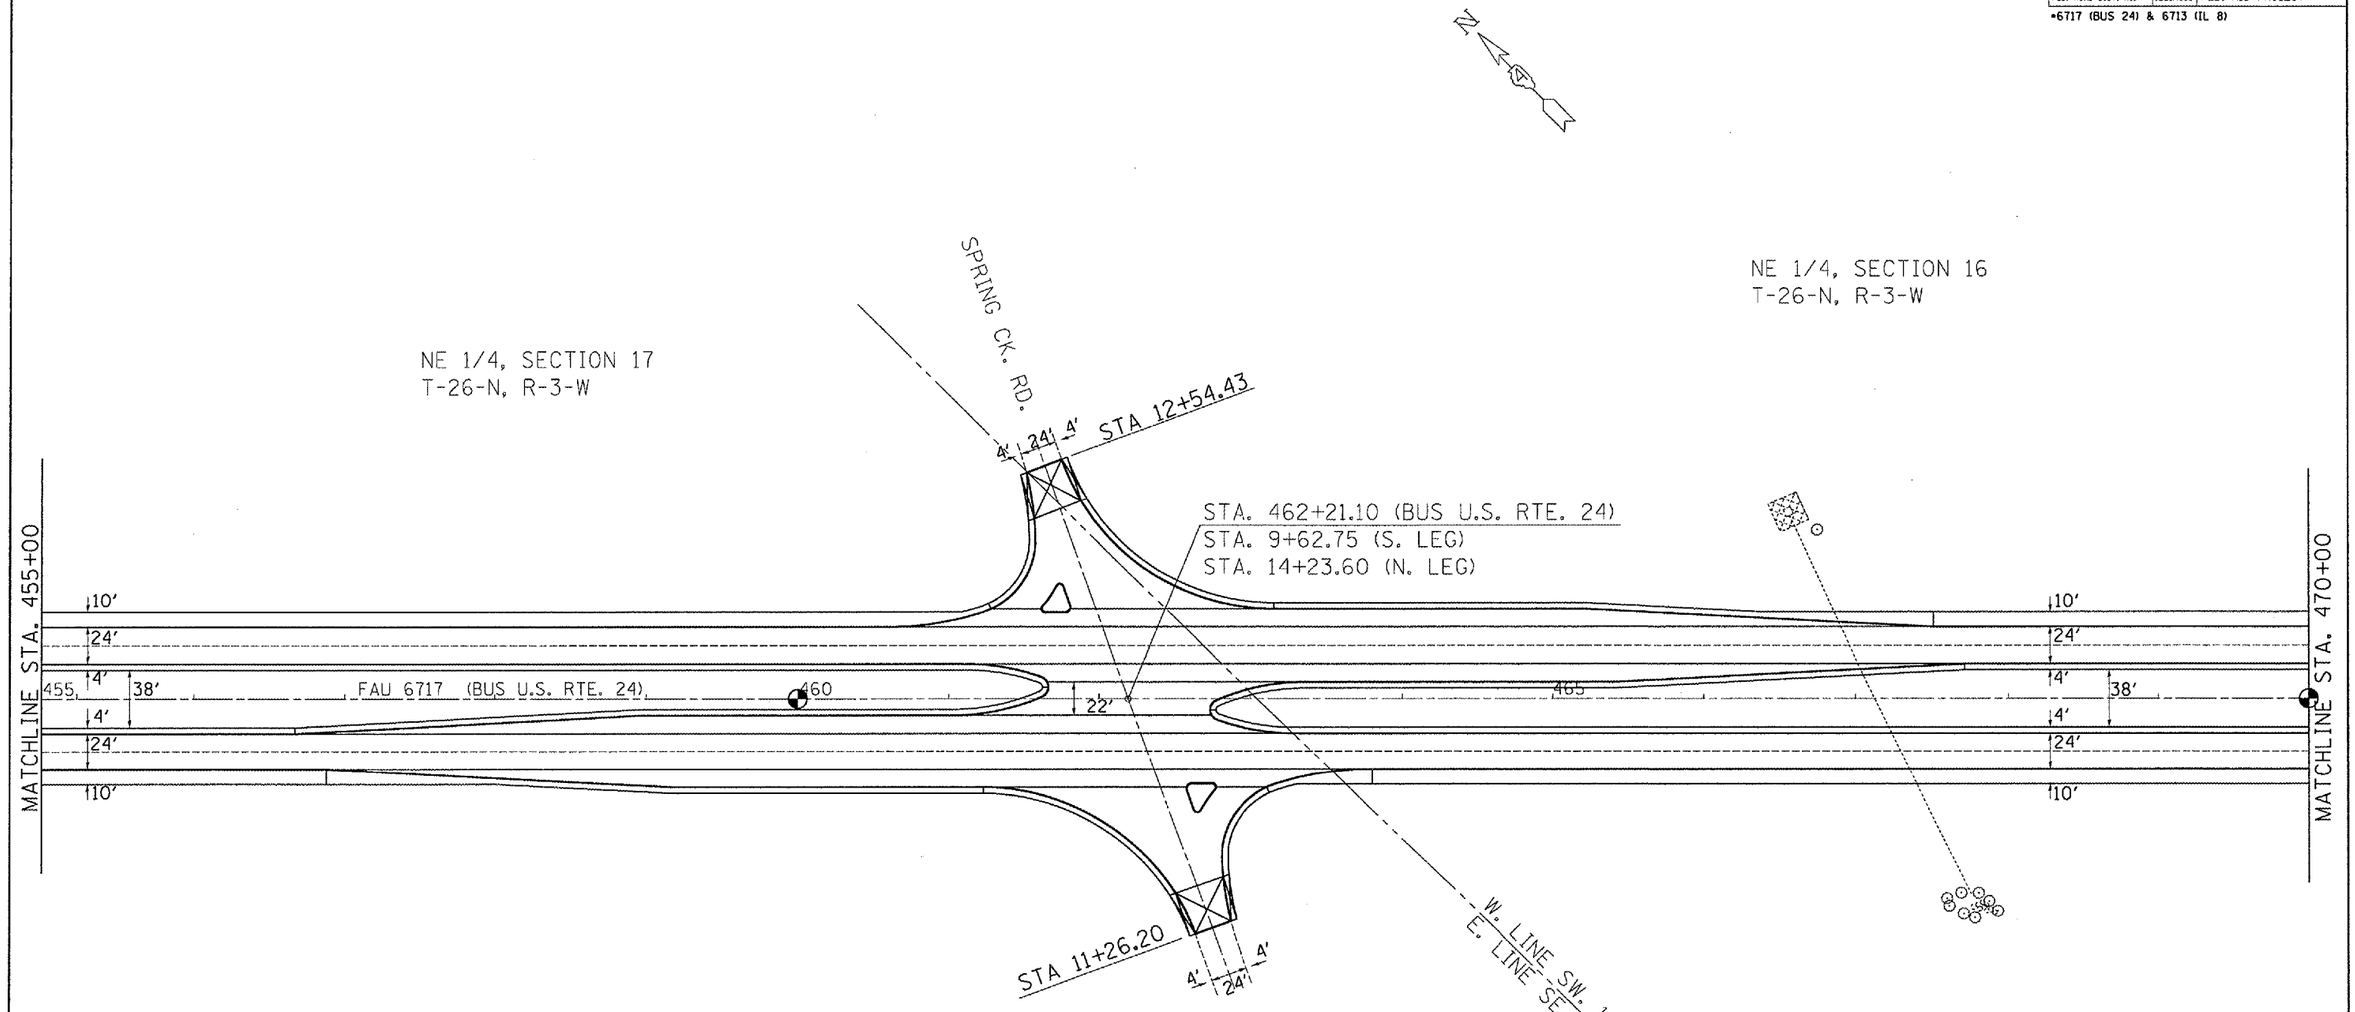

0' 50' 100'
SCALE

REVISIONS NAME	DATE

ILLINOIS DEPARTMENT OF TRANSPORTATION

PROPOSED PLAN SHEET
BUS U.S. RTE. 24
STA. 455+00-470+00

SCALE: VERT. HORIZ.
DRAWN BY
DATE
CHECKED BY

PLOT DATE = 4/4/2007
FILE NAME = c:\projects\bus24\consult_plan.dgn
PLOT SCALE = 100.0000 '/ IN.
USER NAME = klinenkk