CONTRACT NO. 70633

F.A.I. RTE.	SECTION	COUNTY	TOTAL SHEETS	SHEET NO.
74	*	CHAMPAIGN	19	15
STA. 693+54.60		TO STA. 539+88.60		
FED. ROAD DIST. NO.	ILLINOIS	FED. AID PROJECT		

*D5 SAFETY IMPROVEMENT 2007-1

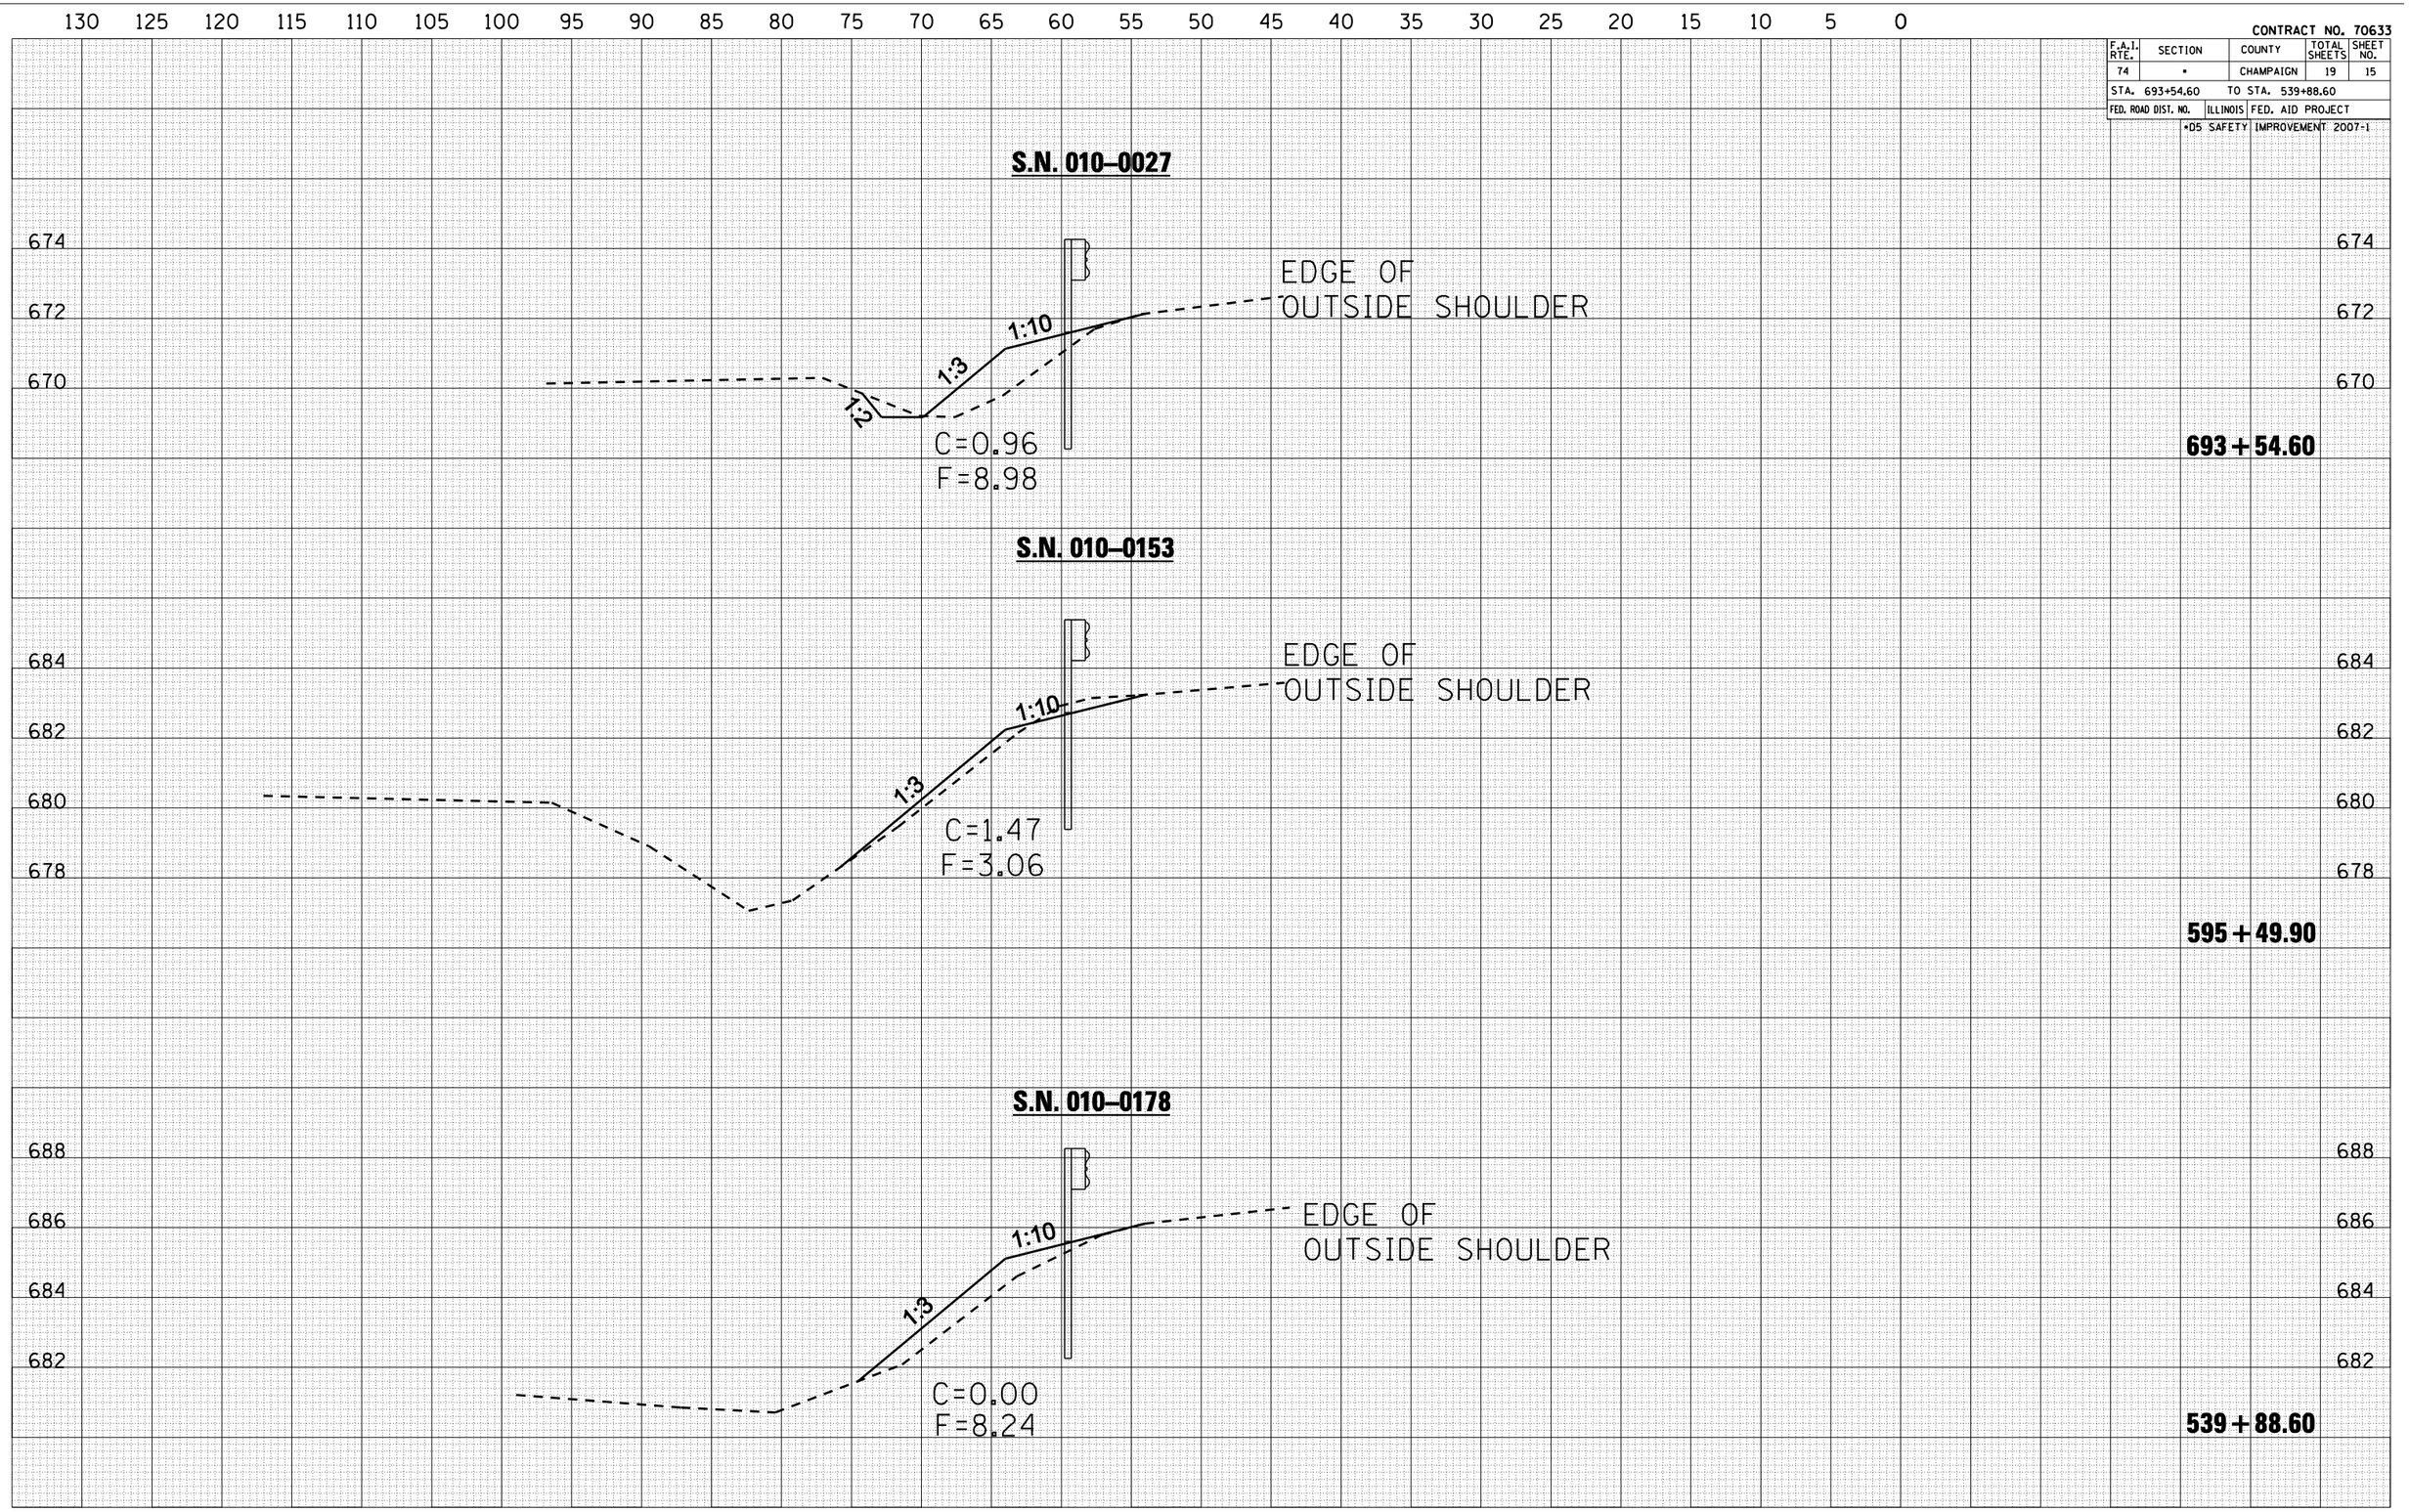

TYPE 1, SPECIAL WIDENING (WB)

FINAL SURVEY		BY	DATE
NOTE BOOK	SURVEYED		
	PLOTTED		
	TRANSFERRED		
	AREAS		
NO.	AREAS CHECKED		

ORIGINAL SURVEY		BY	DATE
	SURVEYED		
	PLOTTED		
	TRANSFERRED		
	AREAS		
NO.	AREAS CHECKED		

PLOT DATE = 3/30/2007
FILE NAME = c:\projects\d500307 (-8)\guard-dit\tmp1.dgn
PLOT SCALE = 10.5882 ' / IN.
USER NAME = sheehycm