CONTRACT NO. 70633

F.A.I. RTE.	SECTION	COUNTY	TOTAL SHEETS	SHEET NO.
74	*	CHAMPAIGN	19	17

STA. 427+77.60 TO STA. 481+91.20

FED. ROAD DIST. NO. | ILLINOIS | FED. AID PROJECT

*D5 SAFETY IMPROVEMENT 2007-1

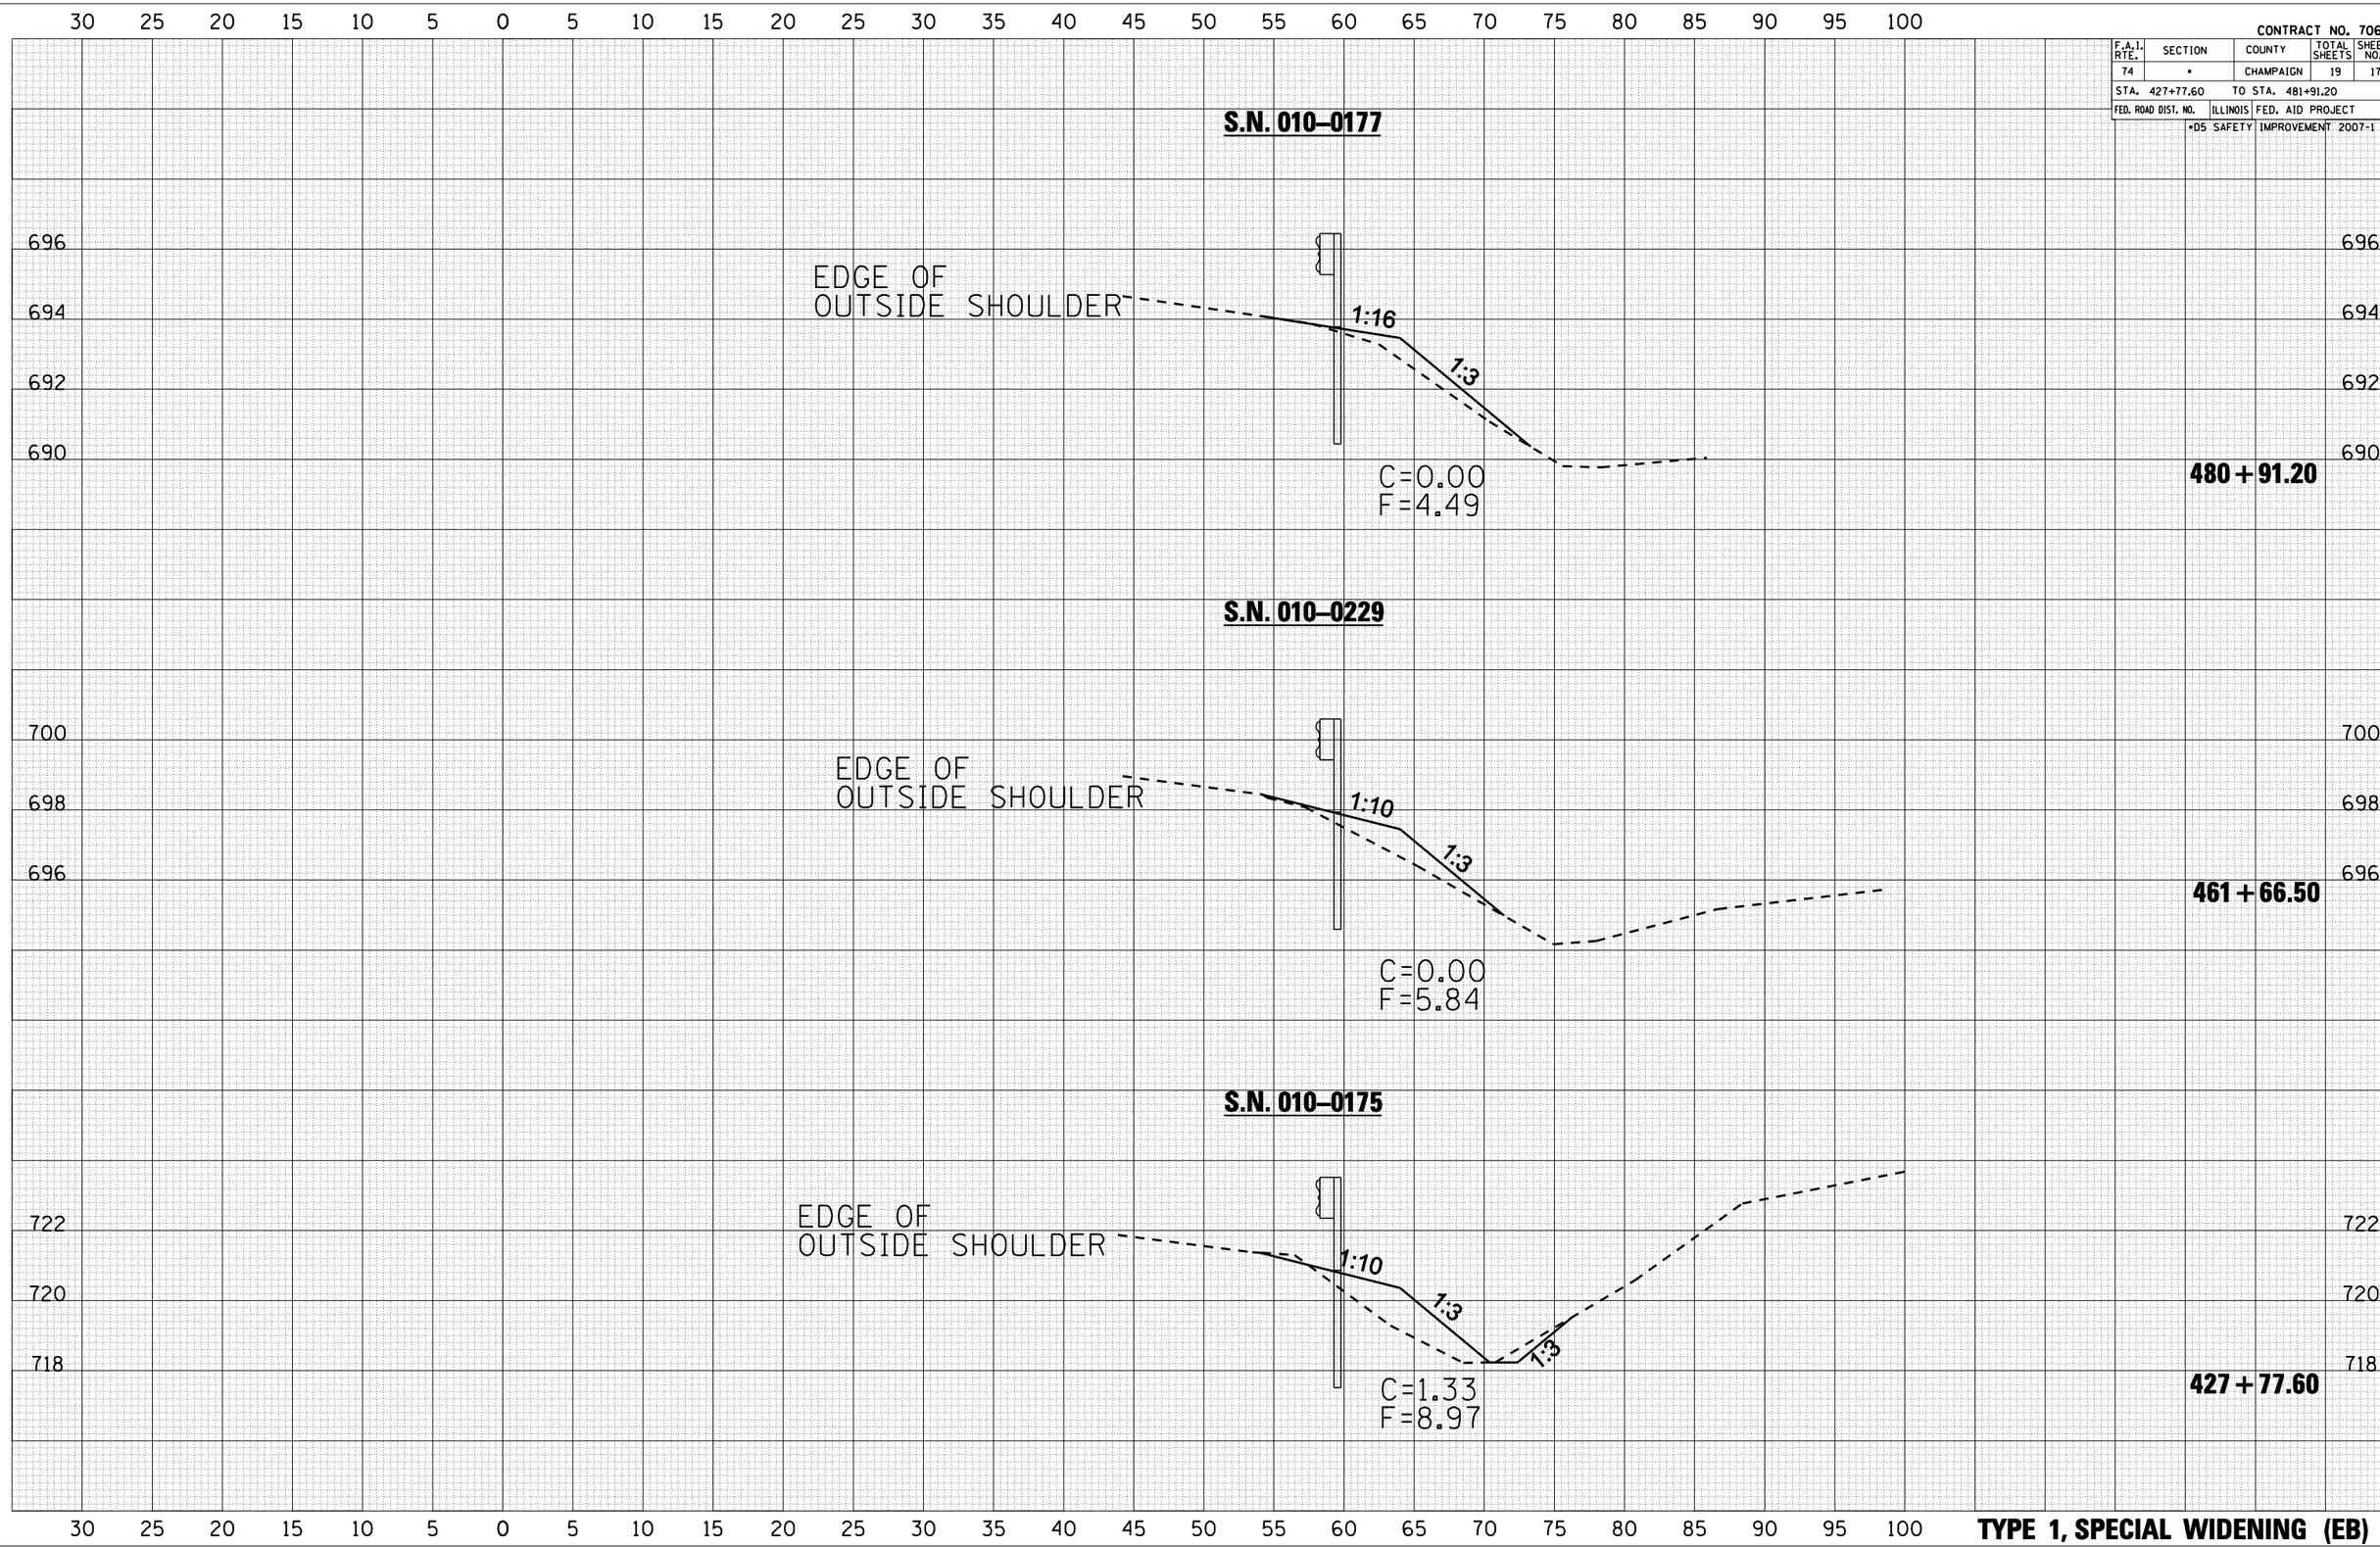

TYPE 1, SPECIAL WIDENING (EB)

FINAL SURVEY: SURVEYED, PLOTTED, TEMPLATE, AREAS, AREAS CHECKED, NOTE BOOK NO., BY, DATE

ORIGINAL SURVEY: SURVEYED, PLOTTED, TEMPLATE, AREAS, AREAS CHECKED, NOTE BOOK NO., BY, DATE

PLOT DATE = 3/30/2007
FILE NAME = c:\projects\d500307 (v8)\guardrail\gr01.dgn
PLOT SCALE = 10.5882 ' / IN.
USER NAME = sheehycm