CONTRACT NO. 70641

F.A.I. RTE.	SECTION	COUNTY	TOTAL SHEETS	SHEET NO.
74	*	MCLEAN	49	23

* (57-21B&57-22B)&BDR

SHEET 3 OF 8

STAGE I CONSTRUCTION
S.N. 057–0126

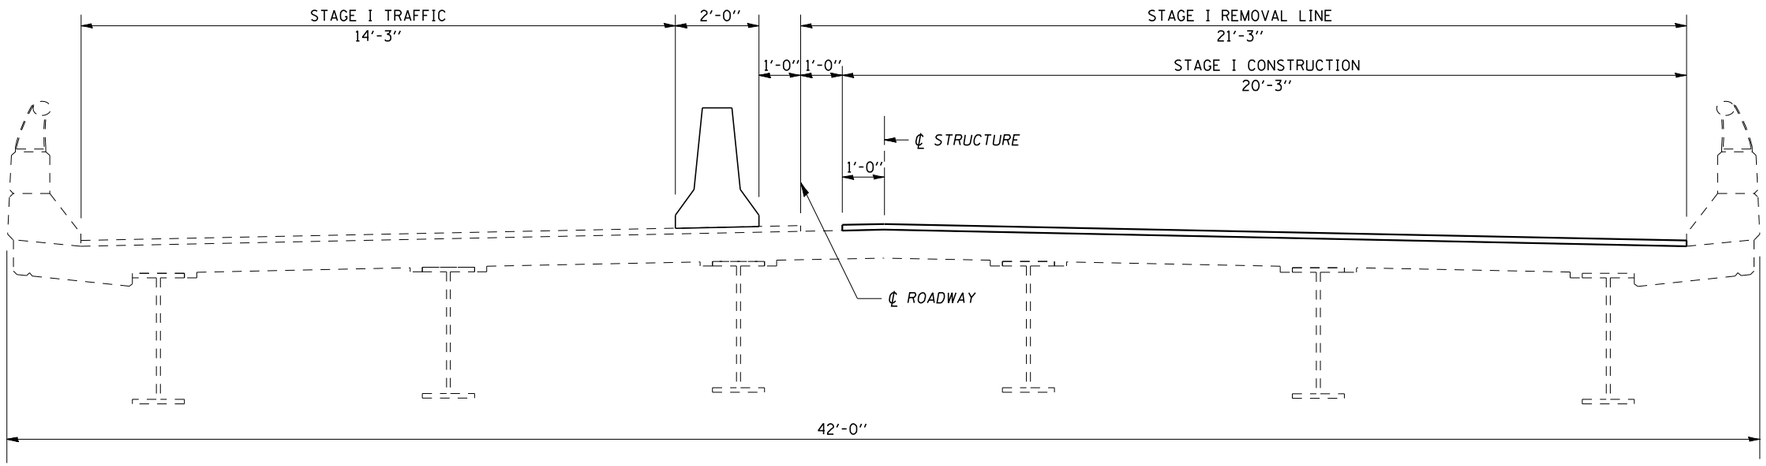

WESTBOUND (LOOKING WEST)

STAGE II CONSTRUCTION
S.N. 057–0126

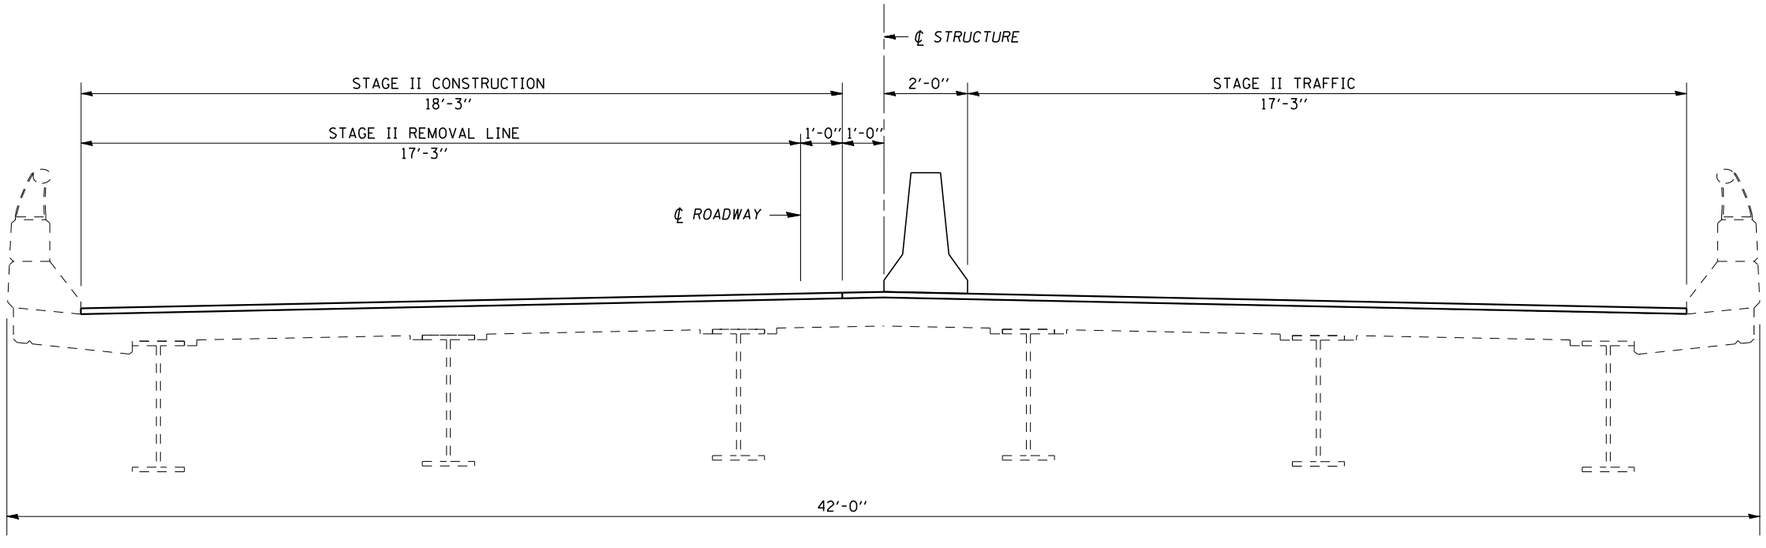

WESTBOUND (LOOKING WEST)

ILLINOIS DEPARTMENT OF TRANSPORTATION
STAGE CONSTRUCTION
F.A.I. ROUTE 74
SECTION (57-21B&57-22B)&BDR
McLEAN COUNTY
S.N. 057-0126

SCALE: NA
DRAWN BY: JRP
DATE: 03/22/07
CHECKED BY:

PLOT DATE = 3/30/2007
FILE NAME = c:\projects\d50107 (v8)\70641cover.dgn
PLOT SCALE = 10.5824 ' / IN.
USER NAME = craigw