CONTRACT NO. 72900

F.A.P RTE.	SECTION	COUNTY	TOTAL SHEETS	SHEET NO.
320	•	LOGAN	111	28
STA.		TO STA.		
FED. ROAD DIST. NO.	ILLINOIS	FED. AID PROJECT		

• 103 & 22(I,N,TS)

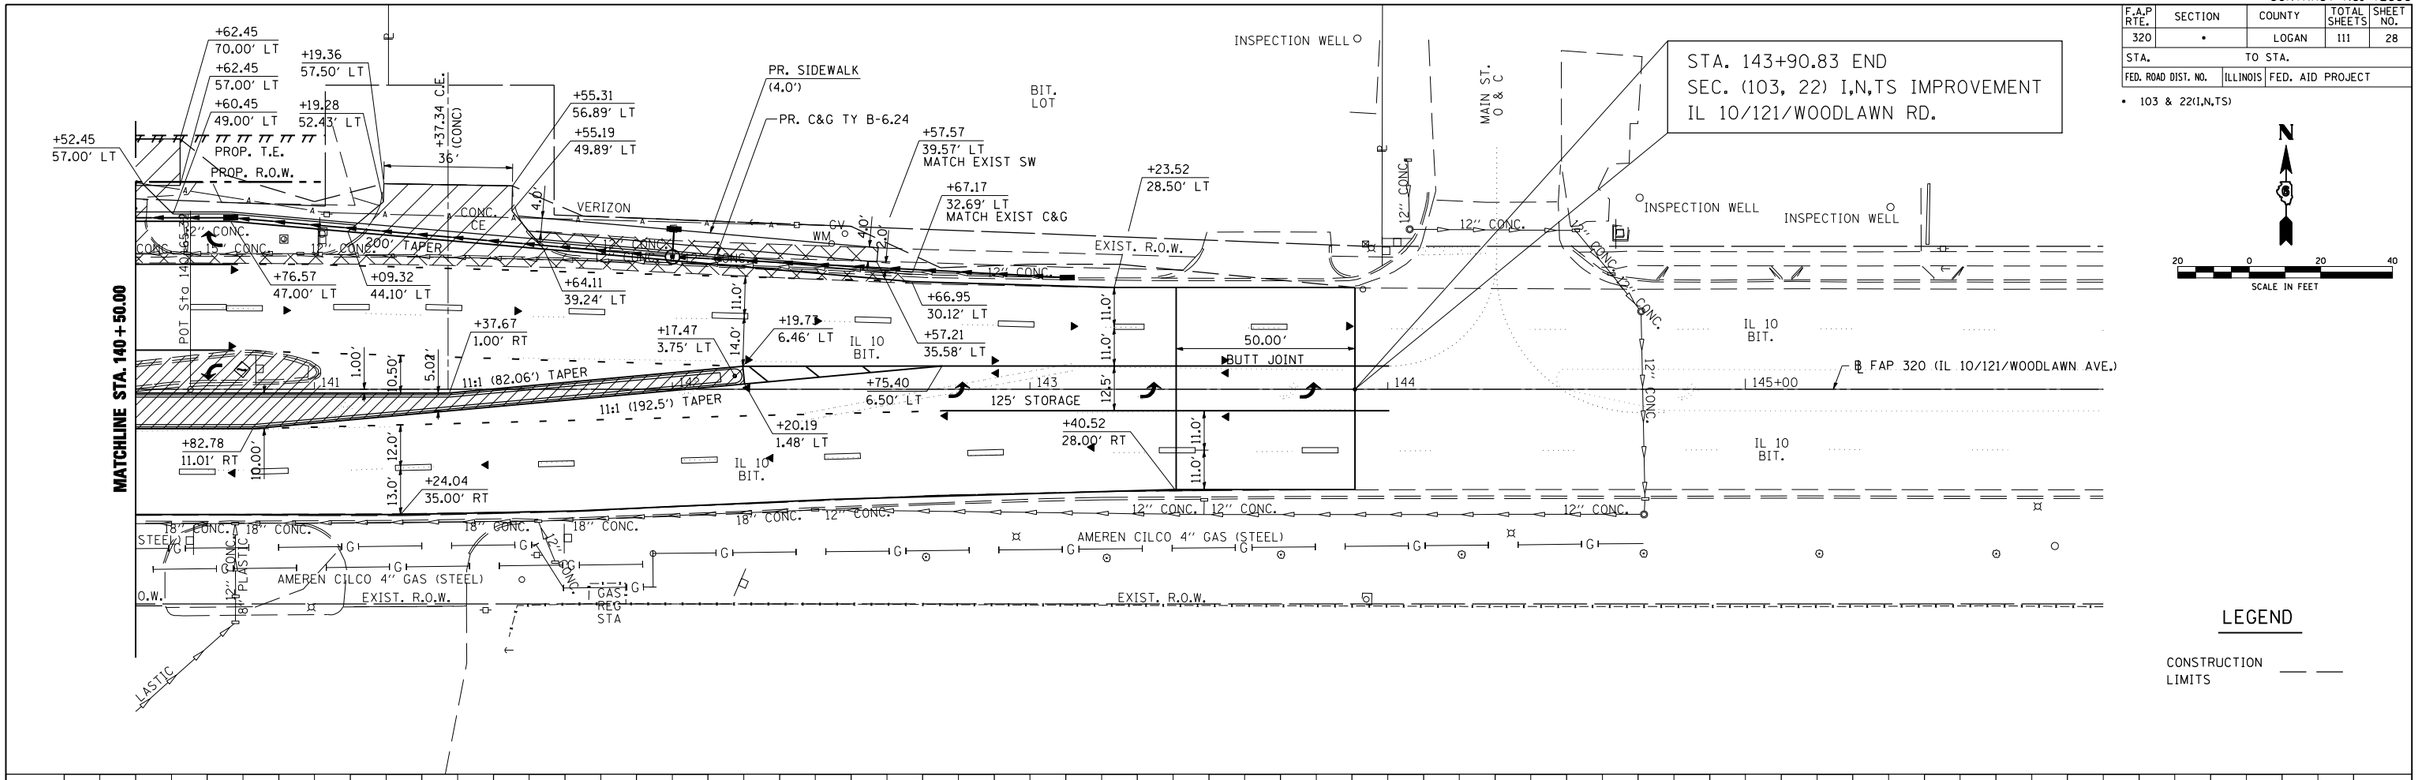

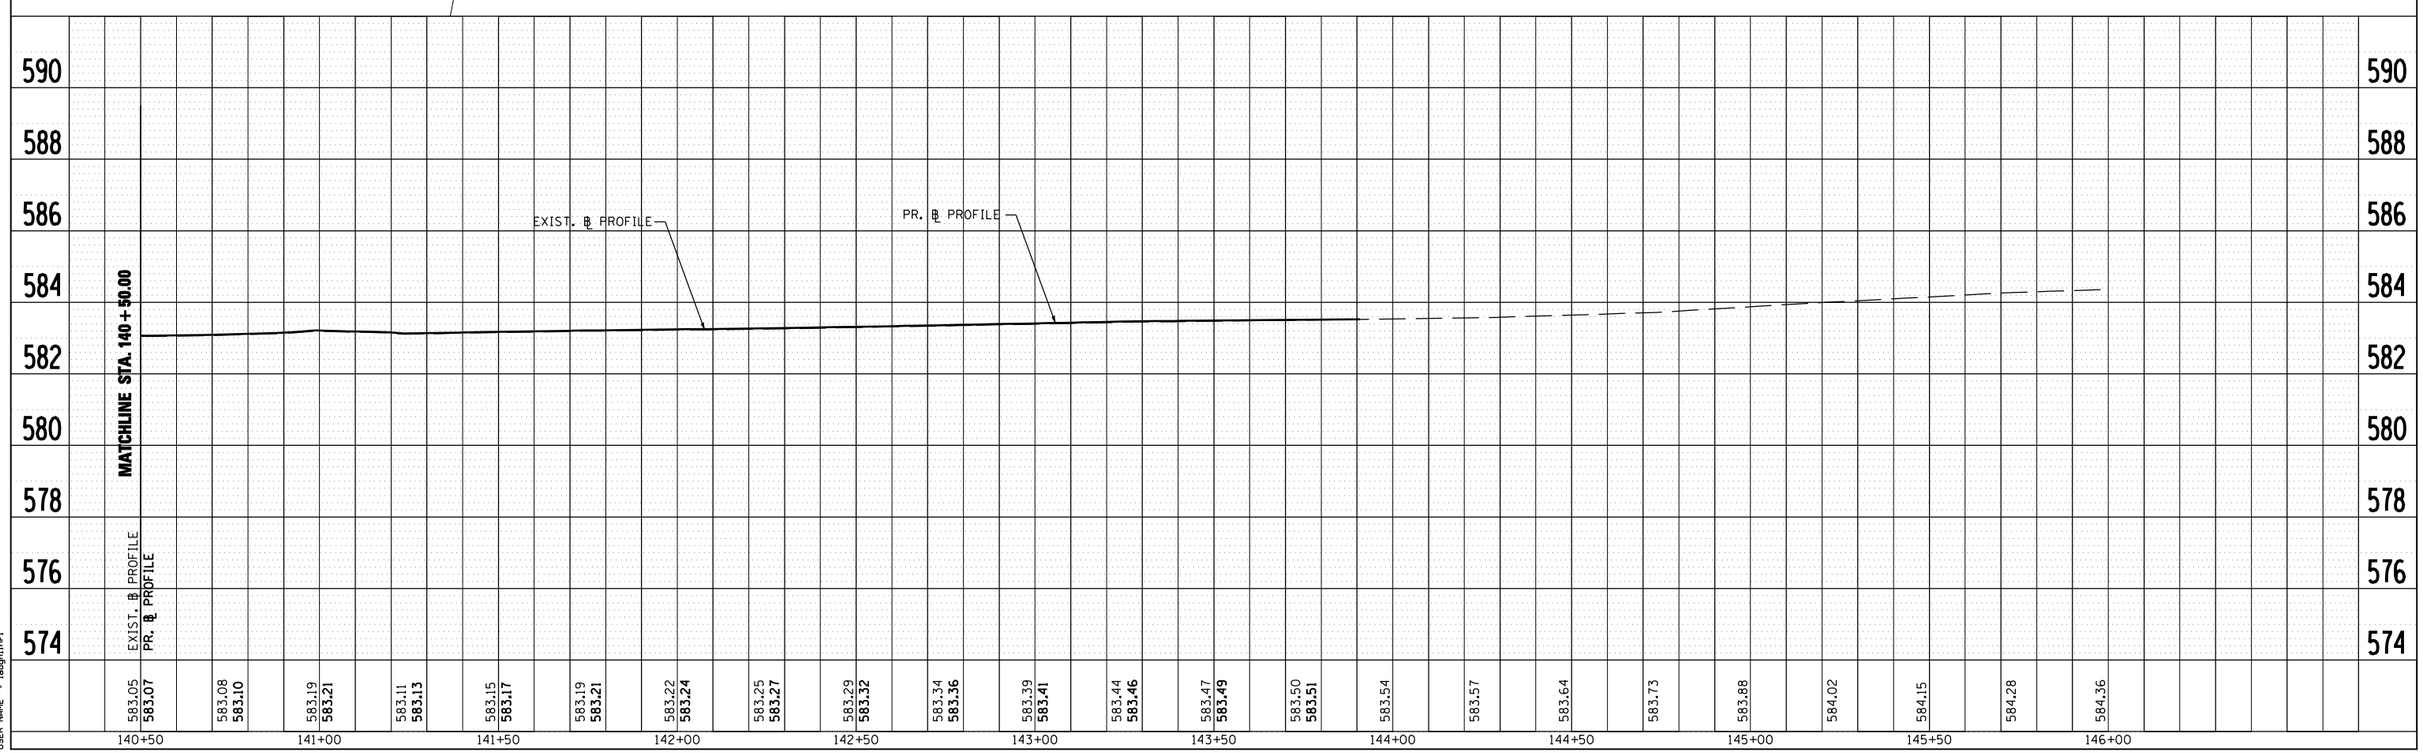

PLAN
NOTE BOOK NO.
SURVEYED
PLOTTED
ALIGNMENT CHECKED
RT. OF WAY CHECKED
CADD FILE NAME
BY
DATE

PROFILE
NOTE BOOK NO.
SURVEYED
PLOTTED
GRADES CHECKED
B.M. NOTED
STRUCTURE NOTATNS CHKD
BY
DATE

PLOT DATE = 3/20/2007
FILE NAME = c:\projects\d653304\shtp&pa0023.dgn
PLOT SCALE = 42.3529 ' / IN.
USER NAME = laughlinrl

FAP 320 (IL 10/121/WOODLAWN RD.)