CONTRACT NO. 72900

F.A.P RTE.	SECTION	COUNTY	TOTAL SHEETS	SHEET NO.
320		LOGAN	111	77
STA.		TO STA.		
FED. ROAD DIST. NO.	ILLINOIS	FED. AID PROJECT		

FINAL SURVEY		BY	DATE
NOTE BOOK	SURVEYED		
NO.	PLOTTED		
	TRANSFERRED		
	AREAS		
	AREAS CHECKED		

ORIGINAL SURVEY		BY	DATE
NOTE BOOK	SURVEYED		
NO.	PLOTTED		
	TRANSFERRED		
	AREAS		
	AREAS CHECKED		
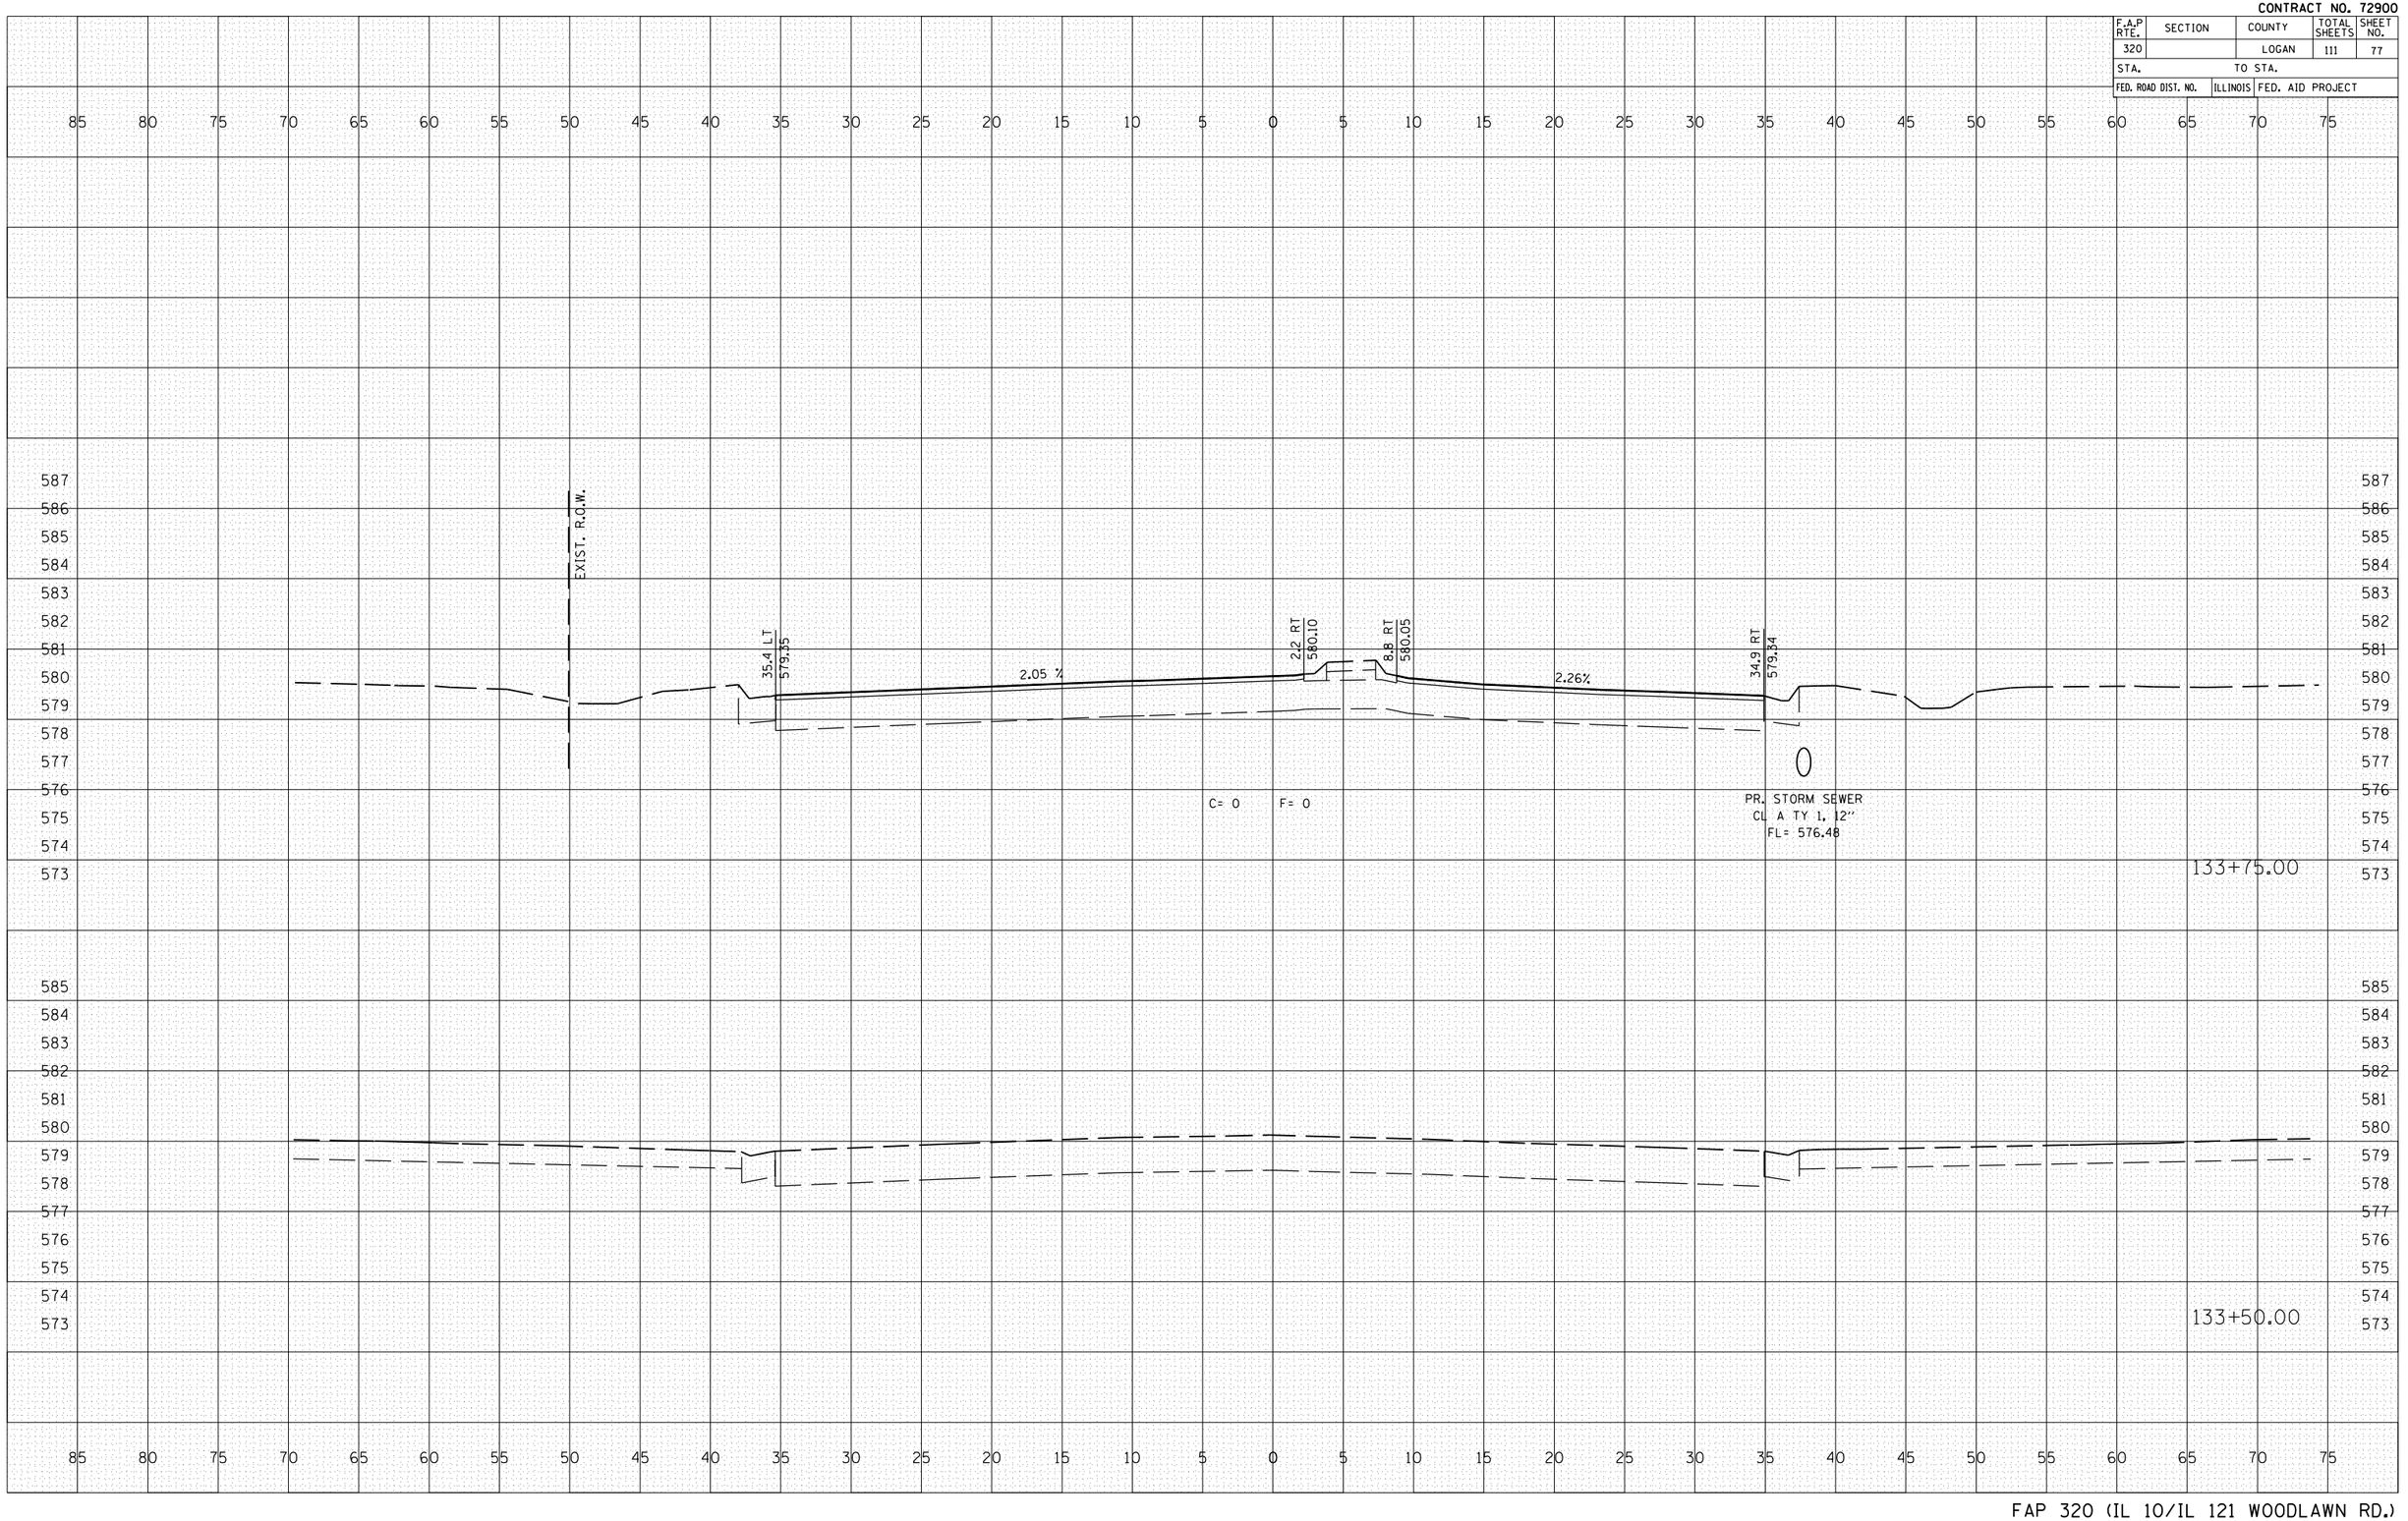
PLOT DATE = 3/20/2007
FILE NAME = c:\projects\d653304\xsa002sheet.dgn
PLOT SCALE = 10.5882 ' / IN.
USER NAME = toughlinr