CONTRACT NO.72900

F.A.U. RTE.	SECTION	COUNTY	TOTAL SHEETS	SHEET NO.
7706		LOGAN	111	98
STA. 1759+25.00	TO STA. 1759+75.00			
FED. ROAD DIST. NO.	ILLINOIS	FED. AID PROJECT		

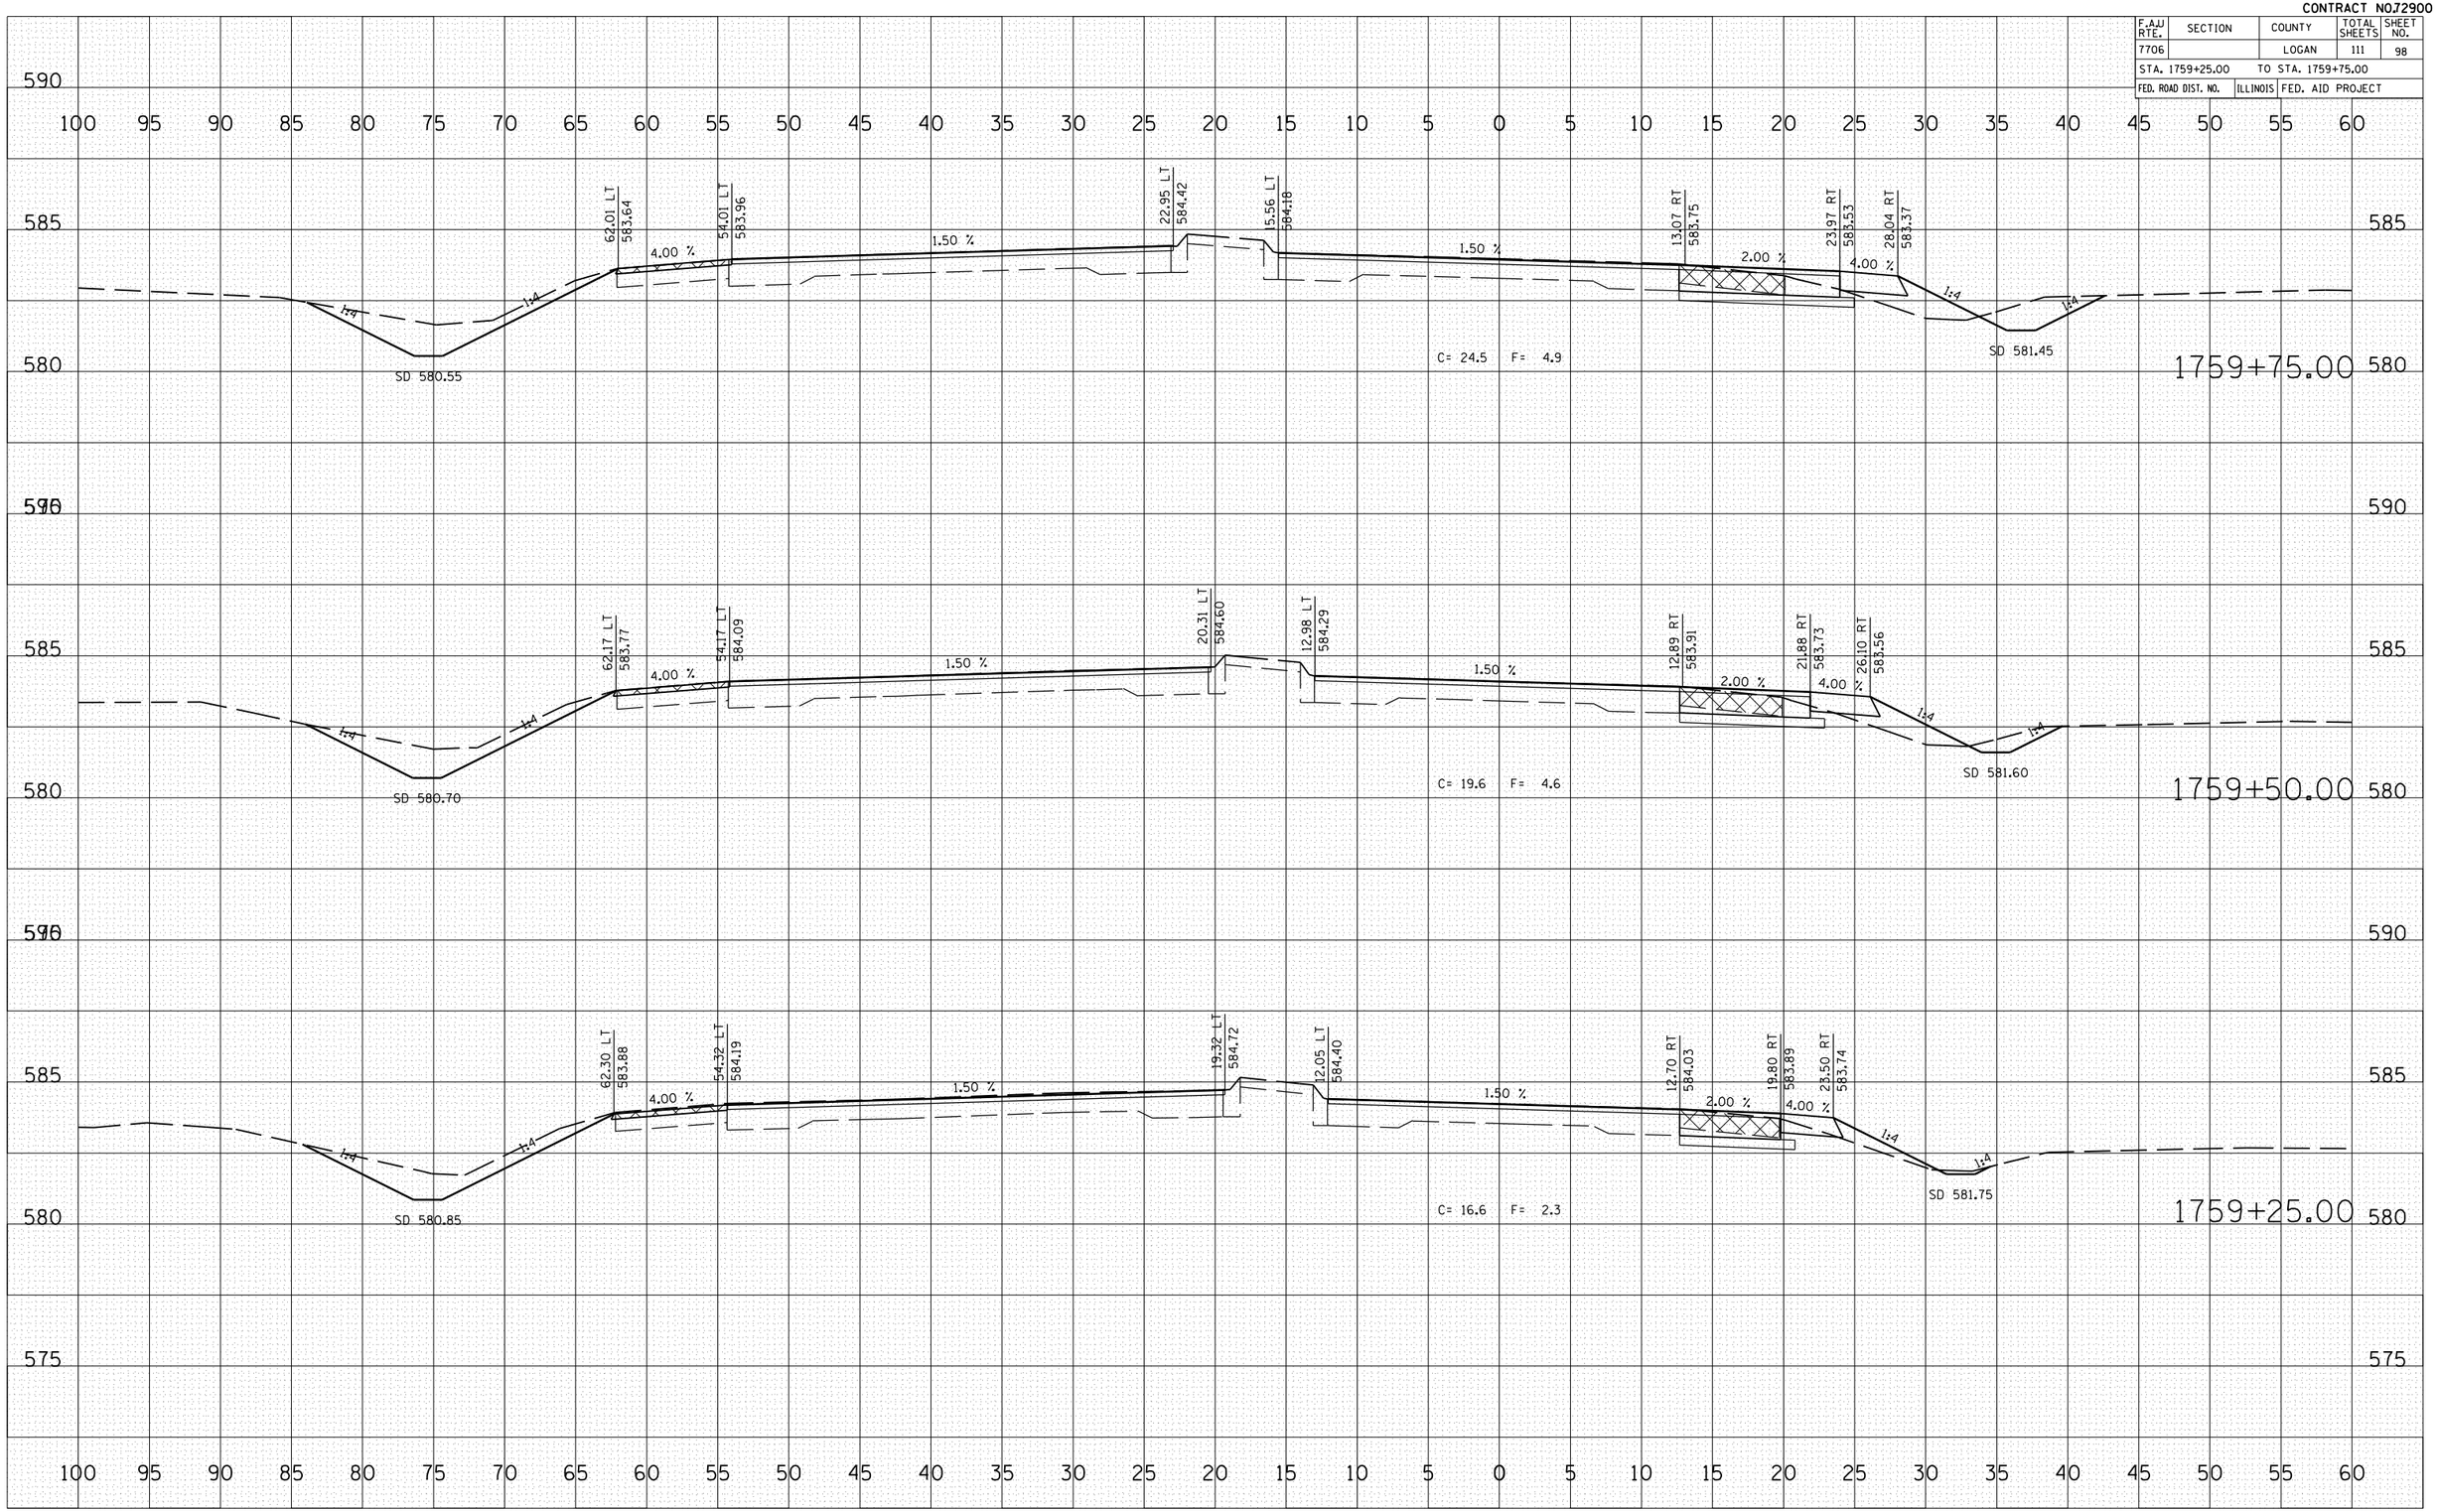

FINAL SURVEY | NOTE BOOK NO. | SURVEYED | PLOTTED | TEMPLATE | AREAS | AREAS CHECKED | BY | DATE

ORIGINAL SURVEY | NOTE BOOK NO. | SURVEYED | PLOTTED | TEMPLATE | AREAS | AREAS CHECKED | BY | DATE

PLOT DATE = 3/20/2007
FILE NAME = c:\projects\d653304\xsa0066sheet.dgn
PLOT SCALE = 10.5882 ' / IN.
USER NAME = laughlinrl

F.A.U. 7706 (OLD U.S. 66)