CONTRACT NO.72900

F.A.U RTE.	SECTION	COUNTY	TOTAL SHEETS	SHEET NO.
7706	*	LOGAN	111	103
STA. 1+00.00		TO STA. 1+50.00		
FED. ROAD DIST. NO.	ILLINOIS	FED. AID PROJECT		

FINAL SURVEY — NOTE BOOK — NO. — BY — DATE
SURVEYED — PLOTTED — TRANSFERRED — AREAS — AREAS CHECKED

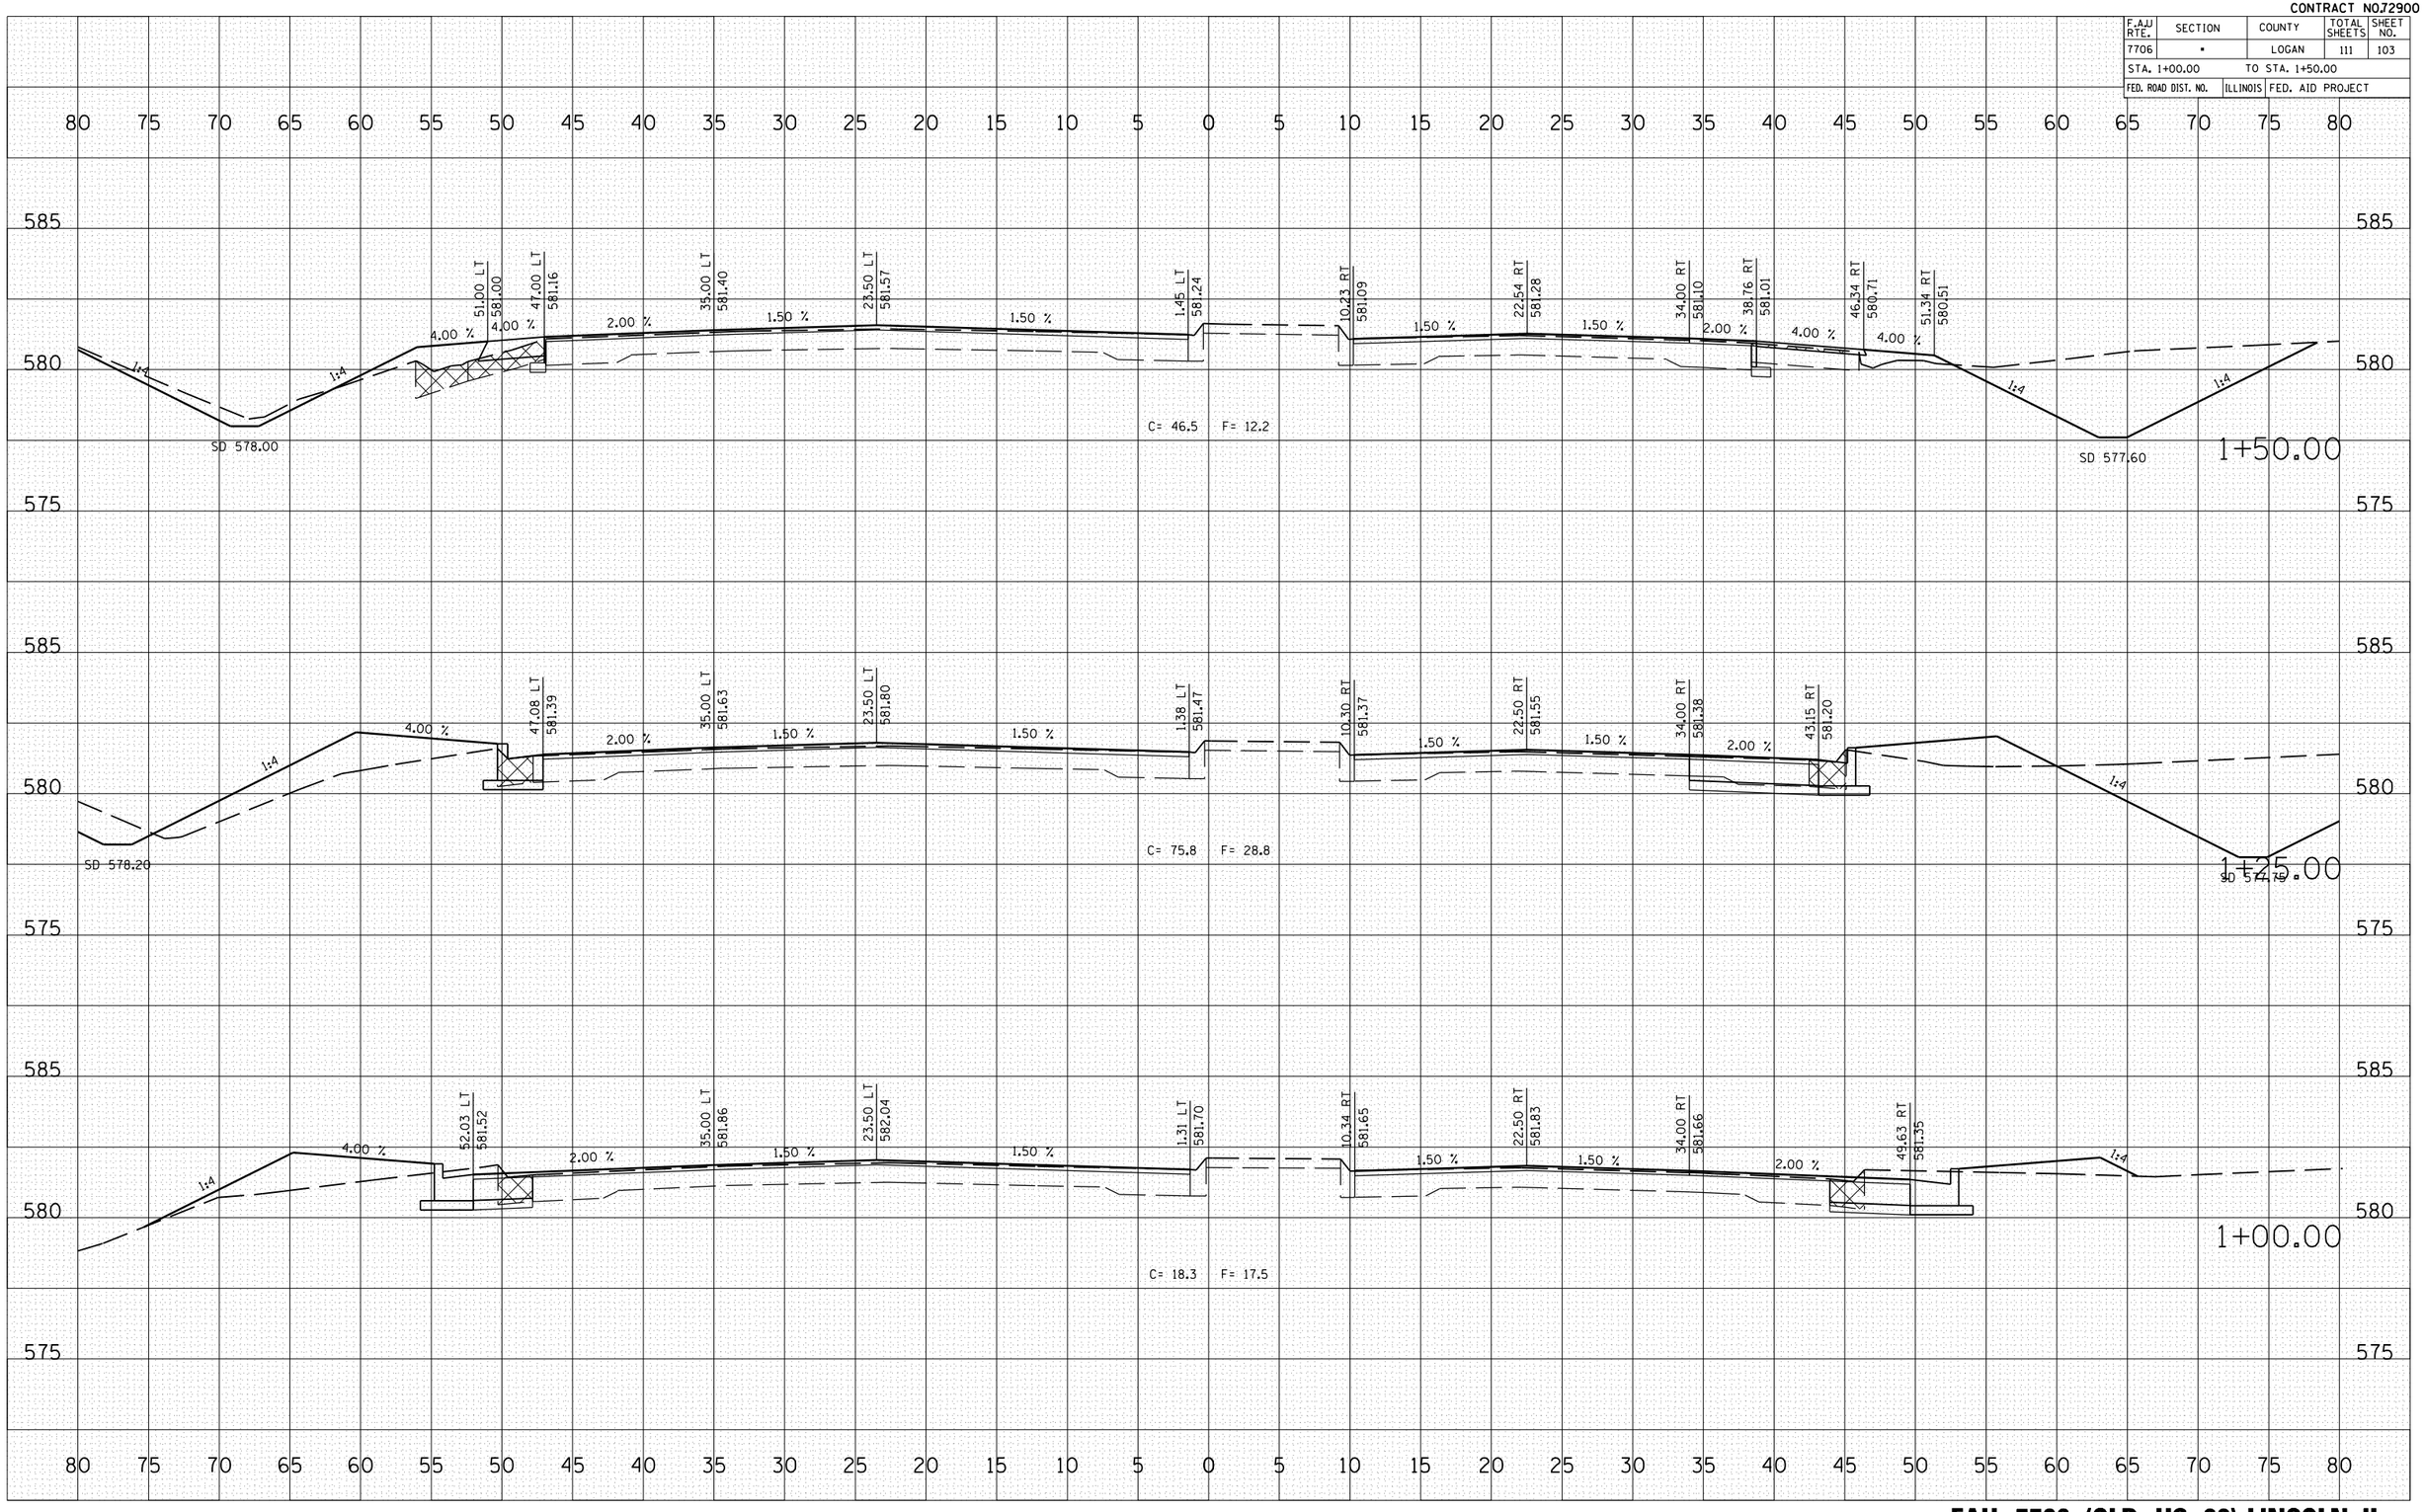

ORIGINAL SURVEY — NOTE BOOK — NO. — BY — DATE
SURVEYED — PLOTTED — TRANSFERRED — AREAS — AREAS CHECKED

PLOT DATE = 3/20/2007
FILE NAME = c:\projects\d653384\sse0086sheet103.dgn
PLOT SCALE = 10.5882 ' / IN.
USER NAME = laughlin1

FAU 7706 (OLD US 66) LINCOLN, IL