CONTRACT NO.72900

F.A.U RTE.	SECTION	COUNTY	TOTAL SHEETS	SHEET NO.
7706	*	LOGAN	111	107
STA. 3+25.00		TO STA. 3+75.00		
FED. ROAD DIST. NO.	ILLINOIS	FED. AID PROJECT		

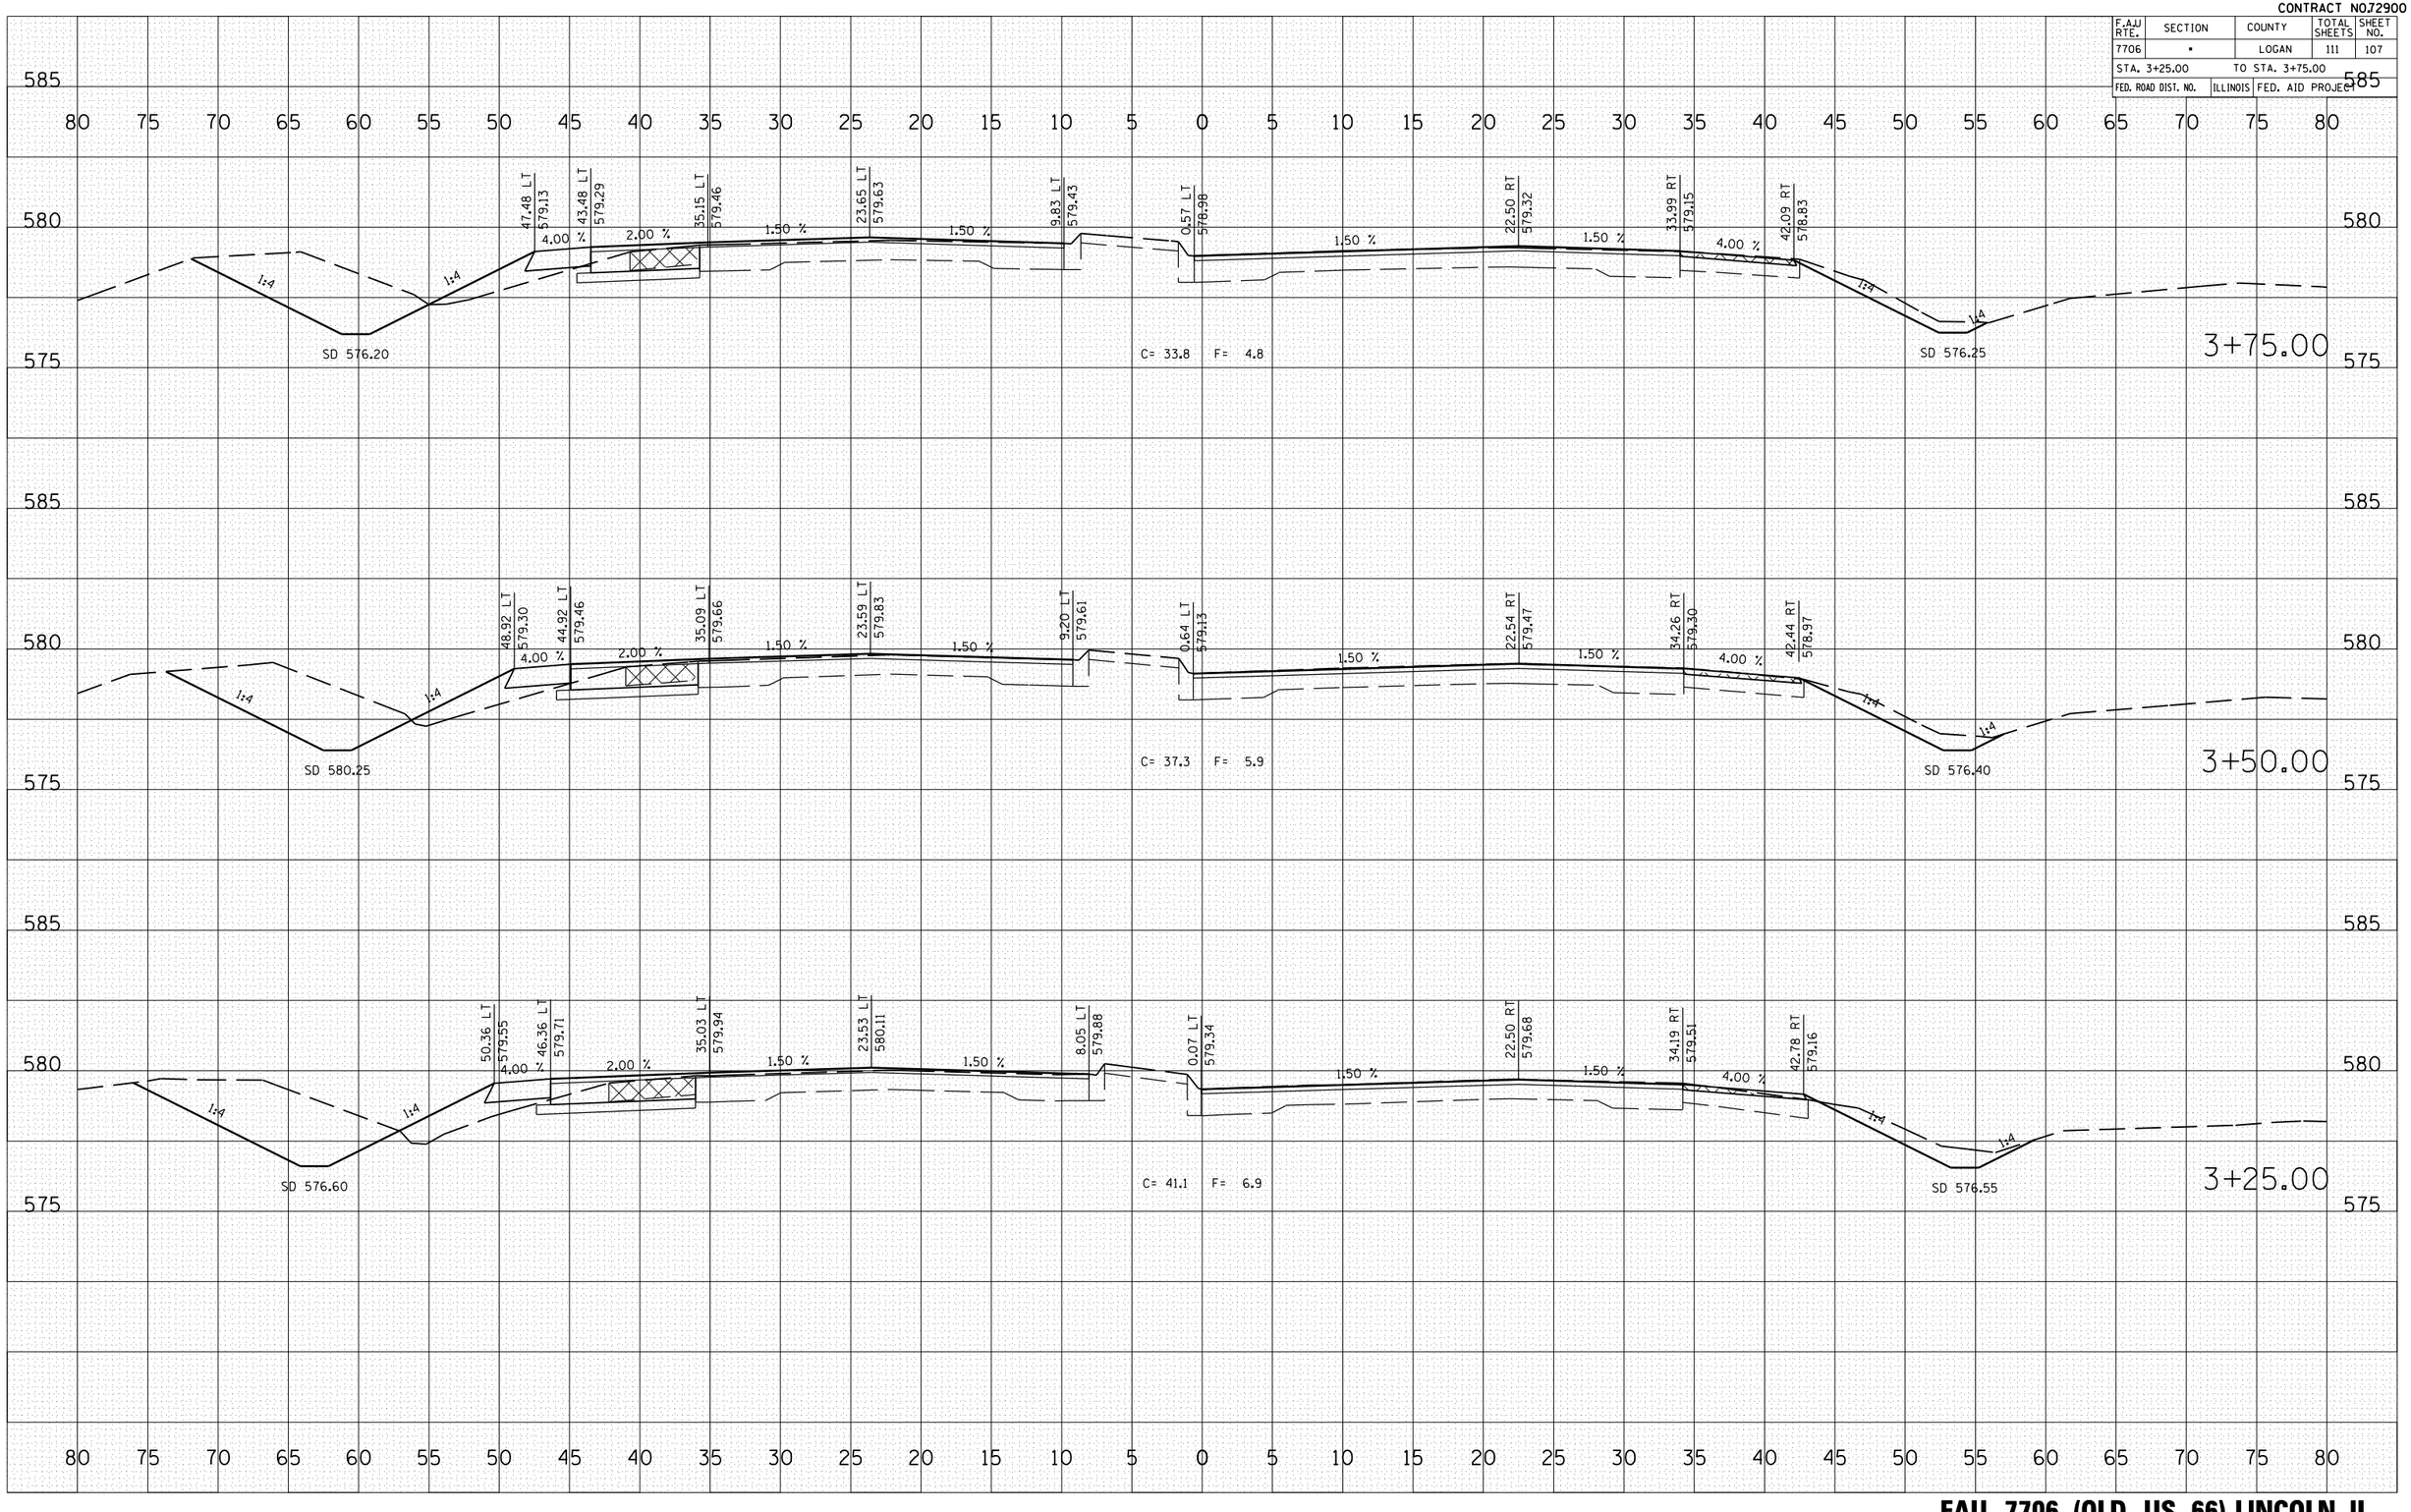

FINAL SURVEY | NOTE BOOK NO. | SURVEYED | PLOTTED | TEMPLATE | AREAS | AREAS CHECKED | BY | DATE

ORIGINAL SURVEY | NOTE BOOK NO. | SURVEYED | PLOTTED | TEMPLATE | AREAS | AREAS CHECKED | BY | DATE

PLOT DATE = 3/20/2007
FILE NAME = c:\projects\d653304\xsa0066sheet05.dgn
PLOT SCALE = 10.5882 ' / IN.
USER NAME = laughlinrl

FAU 7706 (OLD US 66) LINCOLN, IL