CONTRACT NO. 72804

F.A. RTE.	SECTION	COUNTY	TOTAL SHEETS	SHEET NO.
*	**	***	15	14
STA. _____	TO STA. _____			
FED. ROAD DIST. NO. _	ILLINOIS	FED. AID PROJECT		

* - FAI 55, FAI 72, FAI 155, FAI 172, FAP 302 (IL 336), FAP 310 (US 67), FAP 75 (IL 29), FAP 745 (IL 104)

** - D-6 SHOULDER RUMBLE STRIP 2007

*** - ADAMS, HANCOCK, LOGAN, MACOUPIN, MONTGOMERY, MORGAN, PIKE, SANGAMON & SCOTT

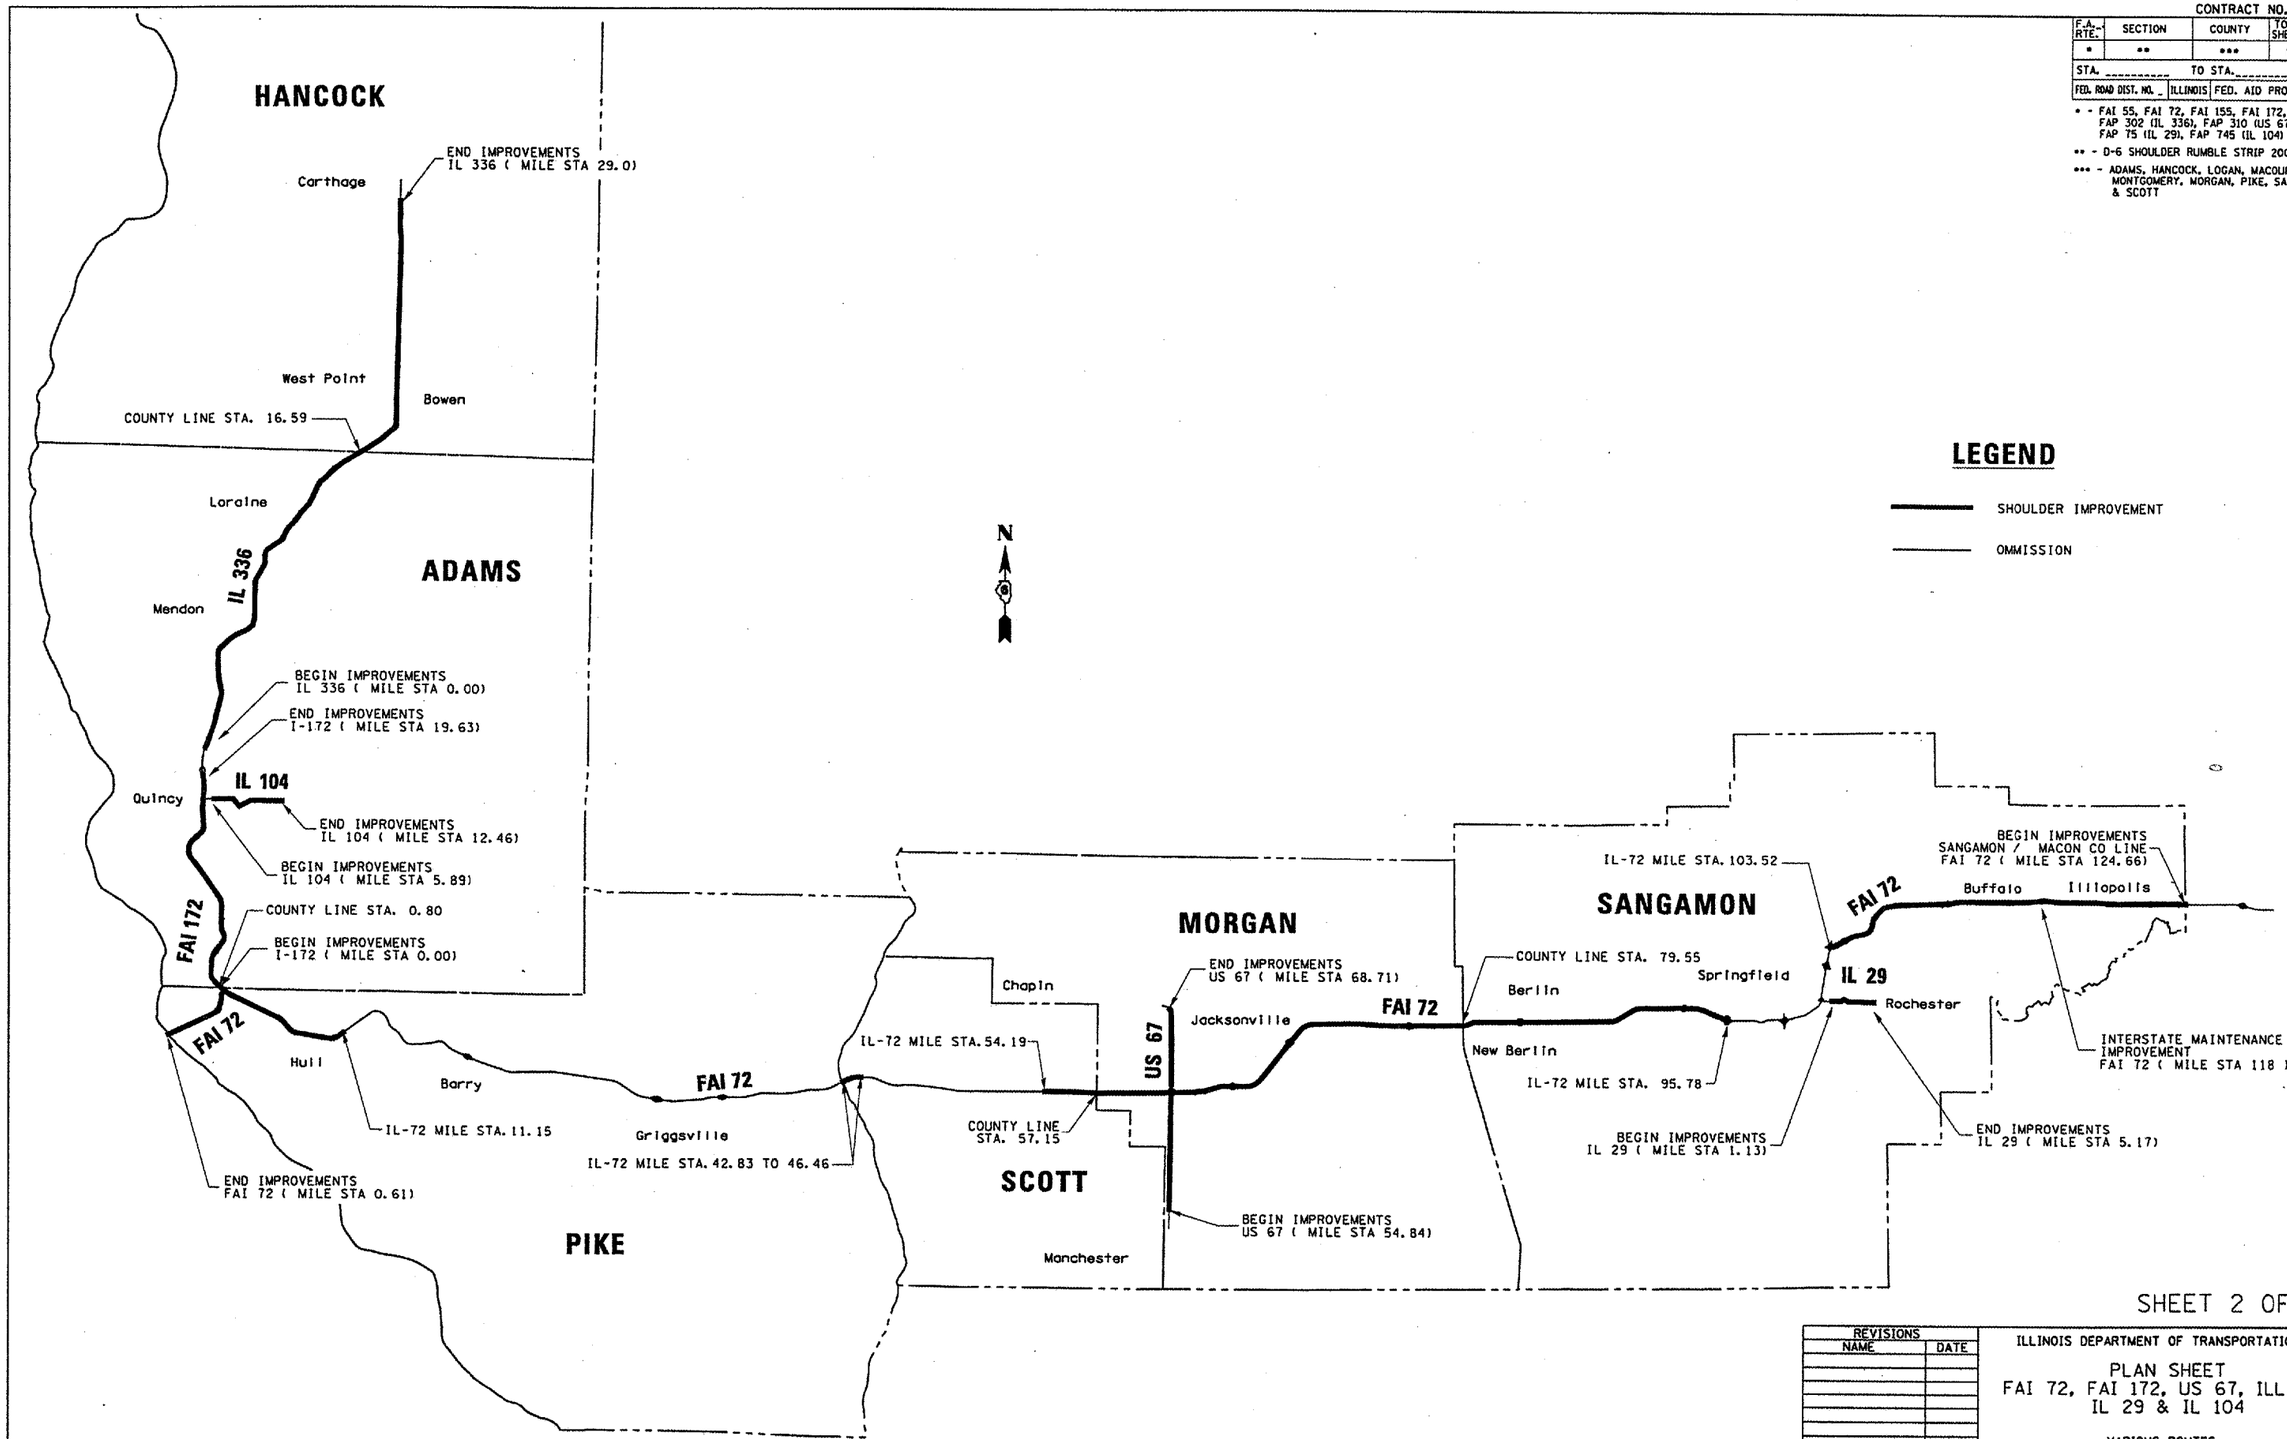

LEGEND

SHOULDER IMPROVEMENT

OMMISSION

SHEET 2 OF 2

REVISIONS NAME	DATE

ILLINOIS DEPARTMENT OF TRANSPORTATION

PLAN SHEET
FAI 72, FAI 172, US 67, ILL 336
IL 29 & IL 104

VARIOUS ROUTES
SECTION D-6 SHLDR RUMBLE STRIPS 2007
VARIOUS COUNTIES

PLOT DATE = 3/22/2007
FILE NAME = c:\projects\d653107\shtplanschematic.dgn
PLOT SCALE = 288.4327 '/ IN.
USER NAME = gallowspj

D6 PROJECT: d653107 FILE: shtplanschematic.dgn