FOR INFORMATION ONLY

ROUTE NO.	SECTION	COUNTY	TOTAL SHEETS	SHEET NO.
FAP 328	*	CLAY	61	46
FED. ROAD DIST. NO.		ILLINOIS	FED. AID PROJECT-	

SHEET NO. 3
13 SHEETS

CONTRACT NO. 74037 * (6BR-2)B-1

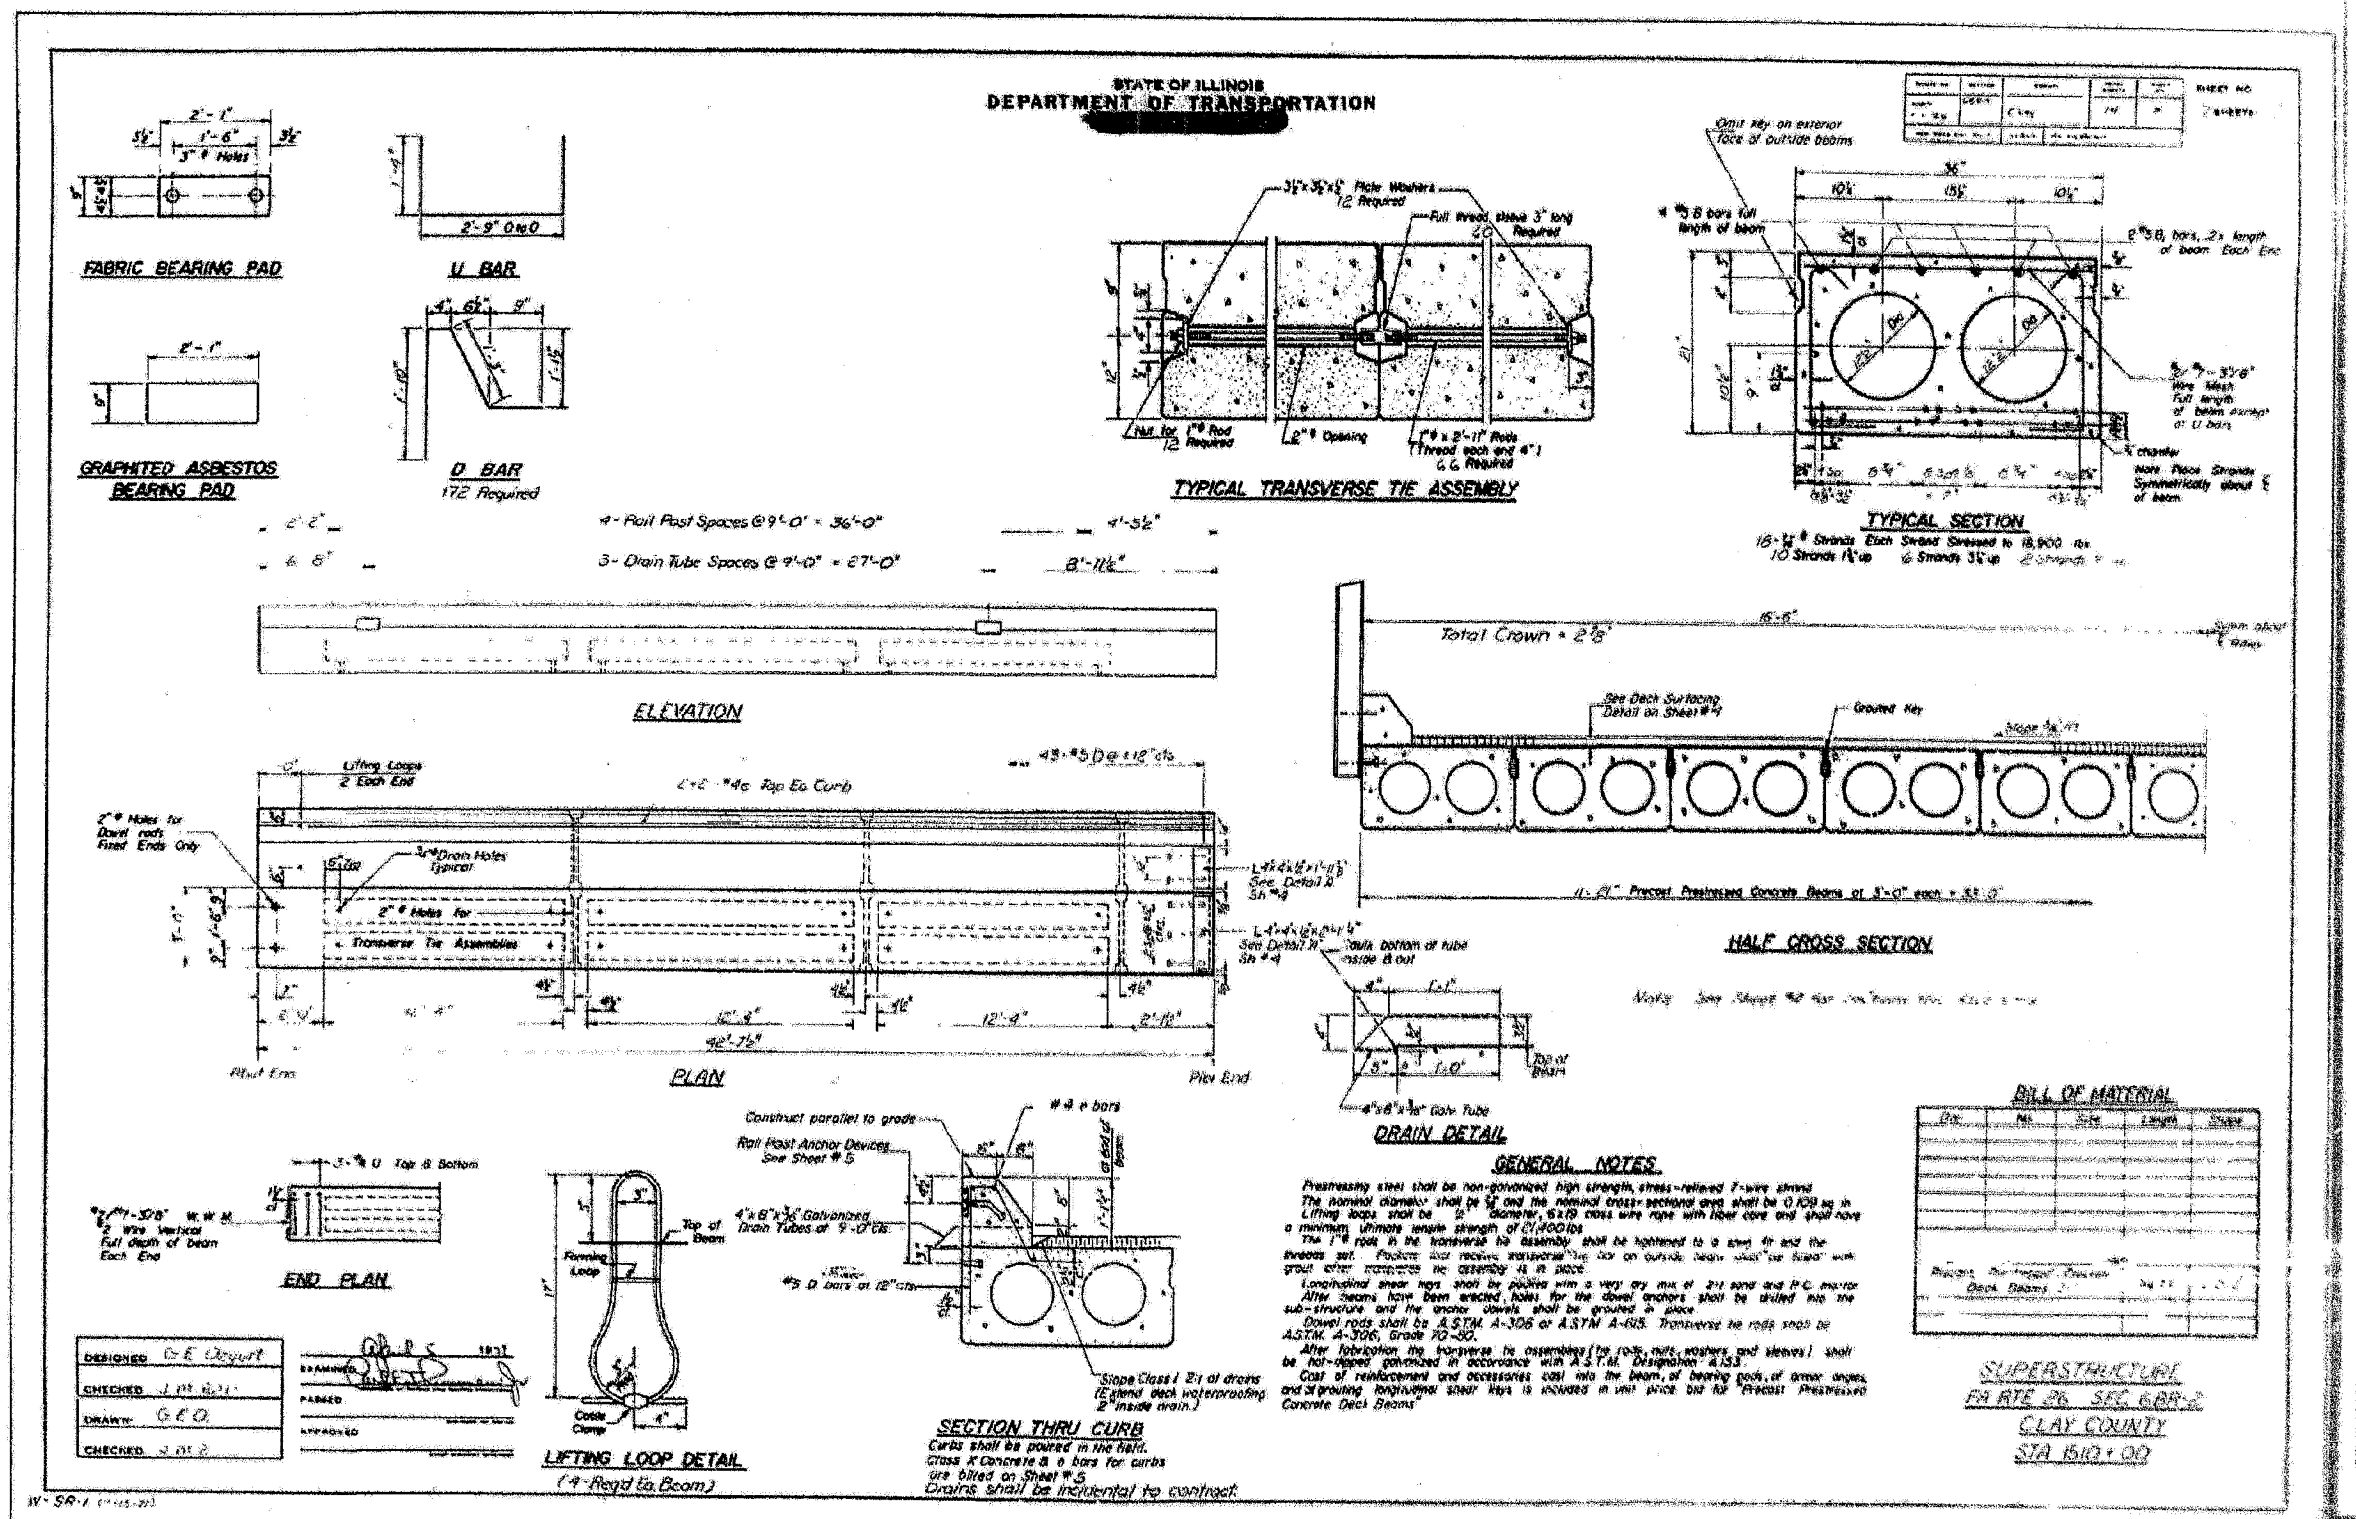

EXISTING BRIDGE PLANS