FAU 1397	SECTION	COUNTY	TOTAL SHEETS	SHEET NO.
	06-00130-00-PV	COOK	12	1
STA.	TO STA.			
FED. ROAD DIST. NO.	ILLINOIS	FED. AID PROJECT		

CONTRACT NO. 83917

FOR INDEX OF SHEETS, SEE PAGE NO. 2

PROJECT LOCATED IN:
VILLAGE OF BELLWOOD

DESIGN DESIGNATION:
ST. CHARLES ROAD
POSTED SPEED LIMIT:
30 MPH (53RD TO ENGLEWOOD)
25 MPH (24TH TO VILLAGE LIMITS)
ADT 21,500 2004

STATE OF ILLINOIS
DEPARTMENT OF TRANSPORTATION
DIVISION OF HIGHWAYS

PLANS FOR PROPOSED FEDERAL AID PROJECT

FAU 1397 – ST. CHARLES ROAD
FROM (53RD AVE TO ENGLEWOOD AVE)
FROM (24TH AVE TO EAST VILLAGE LIMITS)

SECTION 06–00130–00–PV
PROJECT HPP–2063(002)
RESURFACING
C–91–151–07 COOK COUNTY

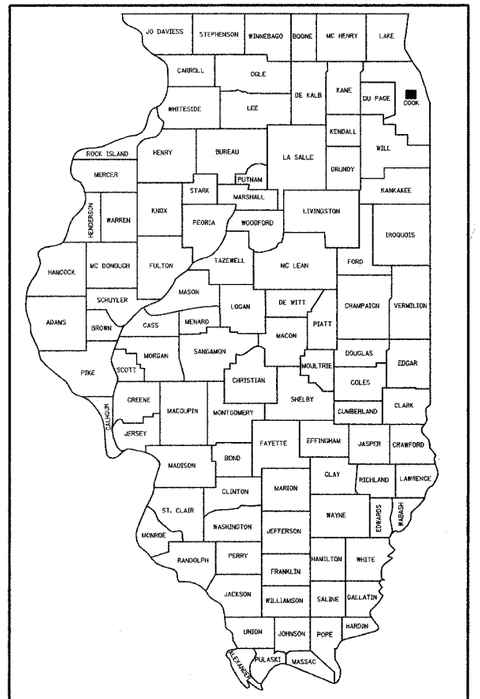

LOCATION OF SECTION INDICATED THUS:– ■

IMPROVEMENTS BEGINS
STA. 50 + 13
ST. CHARLES ROAD

IMPROVEMENTS BEGINS
STA. 1 + 70.50
ST. CHARLES ROAD

IMPROVEMENTS ENDS
STA. 58 + 76.50
ST. CHARLES ROAD

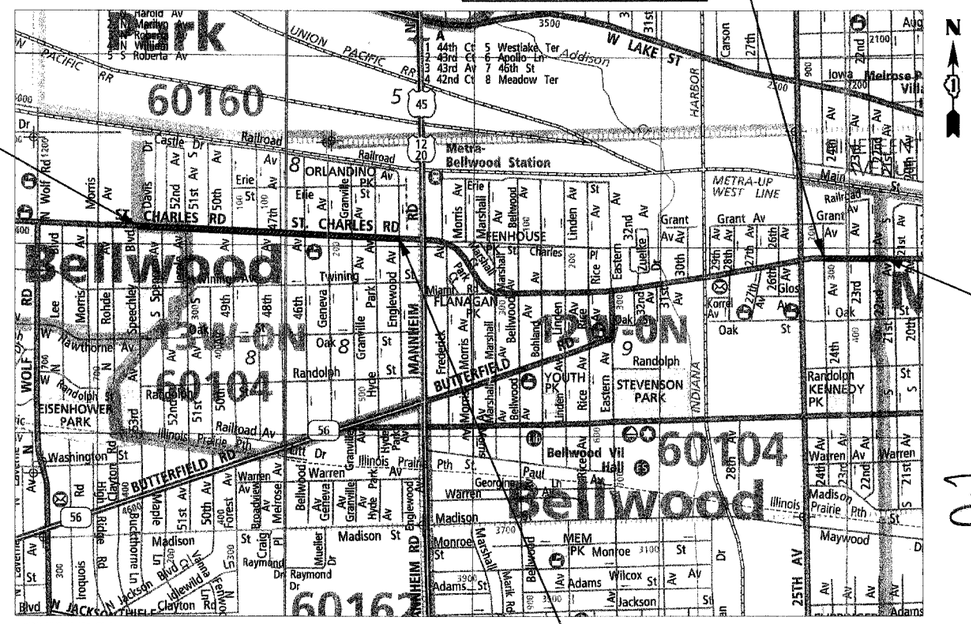

MAP SCALE 1" = 857'

IMPROVEMENTS ENDS
STA. 38 + 55
ST. CHARLES ROAD

100' 200' 300'	— 1" =	100'	
0 10' 20' 30'	— 1" =	10'	
0 50' 100'	— 1" =	50'	
0 50' 100'	— 1" =	40'	
0 50' 100'	— 1" =	30'	
0 50' 100'	— 1" =	20'	

FULL SIZE PLANS HAVE BEEN PREPARED USING STANDARD ENGINEERING SCALES. REDUCED SIZED PLANS WILL NOT CONFORM TO STANDARD SCALES. IN MAKING MEASUREMENTS ON REDUCED PLANS, THE ABOVE SCALES MAY BE USED.

J.U.L.I.E.
JOINT UTILITY LOCATION INFORMATION FOR EXCAVATION
1–800–892–0123

CONTRACT NO. 83917

GROSS LENGTH OF PROJECT = 4548 LINEAR FEET (0.861 MILES)
NET LENGTH OF PROJECT = 4548 LINEAR FEET (0.861 MILES)

STATE OF ILLINOIS DEPARTMENT OF TRANSPORTATION
DIVISION OF HIGHWAYS

APPROVED March 7, 2007
Ray T. McCaughell
VILLAGE OF BELLWOOD, COMPTROLLER

PASSED April 4, 2007
Christopher Hall
DISTRICT 1 ENGINEER OF LOCAL ROADS & STREETS

RELEASING FOR BID BASED ON LIMITED REVIEW April 4, 2007
Diane O'Keefe
DEPUTY DIRECTOR OF HIGHWAYS, REGION 1 ENGINEER

Exp 11/30/07
062-42366

PRINTED BY THE AUTHORITY OF THE STATE OF ILLINOIS

PLAN: SURVEYED | PLOTTED | ALIGNMENT CHECKED | P.L.S. NO. | CADD FILE NAME | NOTE BOOK | NO. | BY | DATE

PROFILE: SURVEYED | PLOTTED | GRADES CHECKED | P.L.S. NO. | STRUCTURE NO(s)/PNs CHKD | NOTE BOOK | NO. | BY | DATE

FEDERAL AID DESIGN ENGINEER - ABIGAIL WILGREEN 847-705-4233

PLOT DATE = 12-22-06
FILE NAME =
PLOT SCALE = 1h:1" = 50' v; 1v=5

C01 COVER 06972.sht 3/8/2007 6:21:56 PM