PLOT DATE = #DATE#
FILE NAME = #FILE1#
PLOT SCALE = #SCALE#
REFERENCE = #REF#

ORIGINAL SURVEY		BY	DATE
NOTE BOOK	SURVEYED		
NO.	PLOTTED		
	TEMPLATE		
	AREAS		
	AREAS CHECKED		

FINAL SURVEY		BY	DATE
NOTE BOOK	SURVEYED		
NO.	PLOTTED		
	TEMPLATE		
	AREAS		
	AREAS CHECKED		

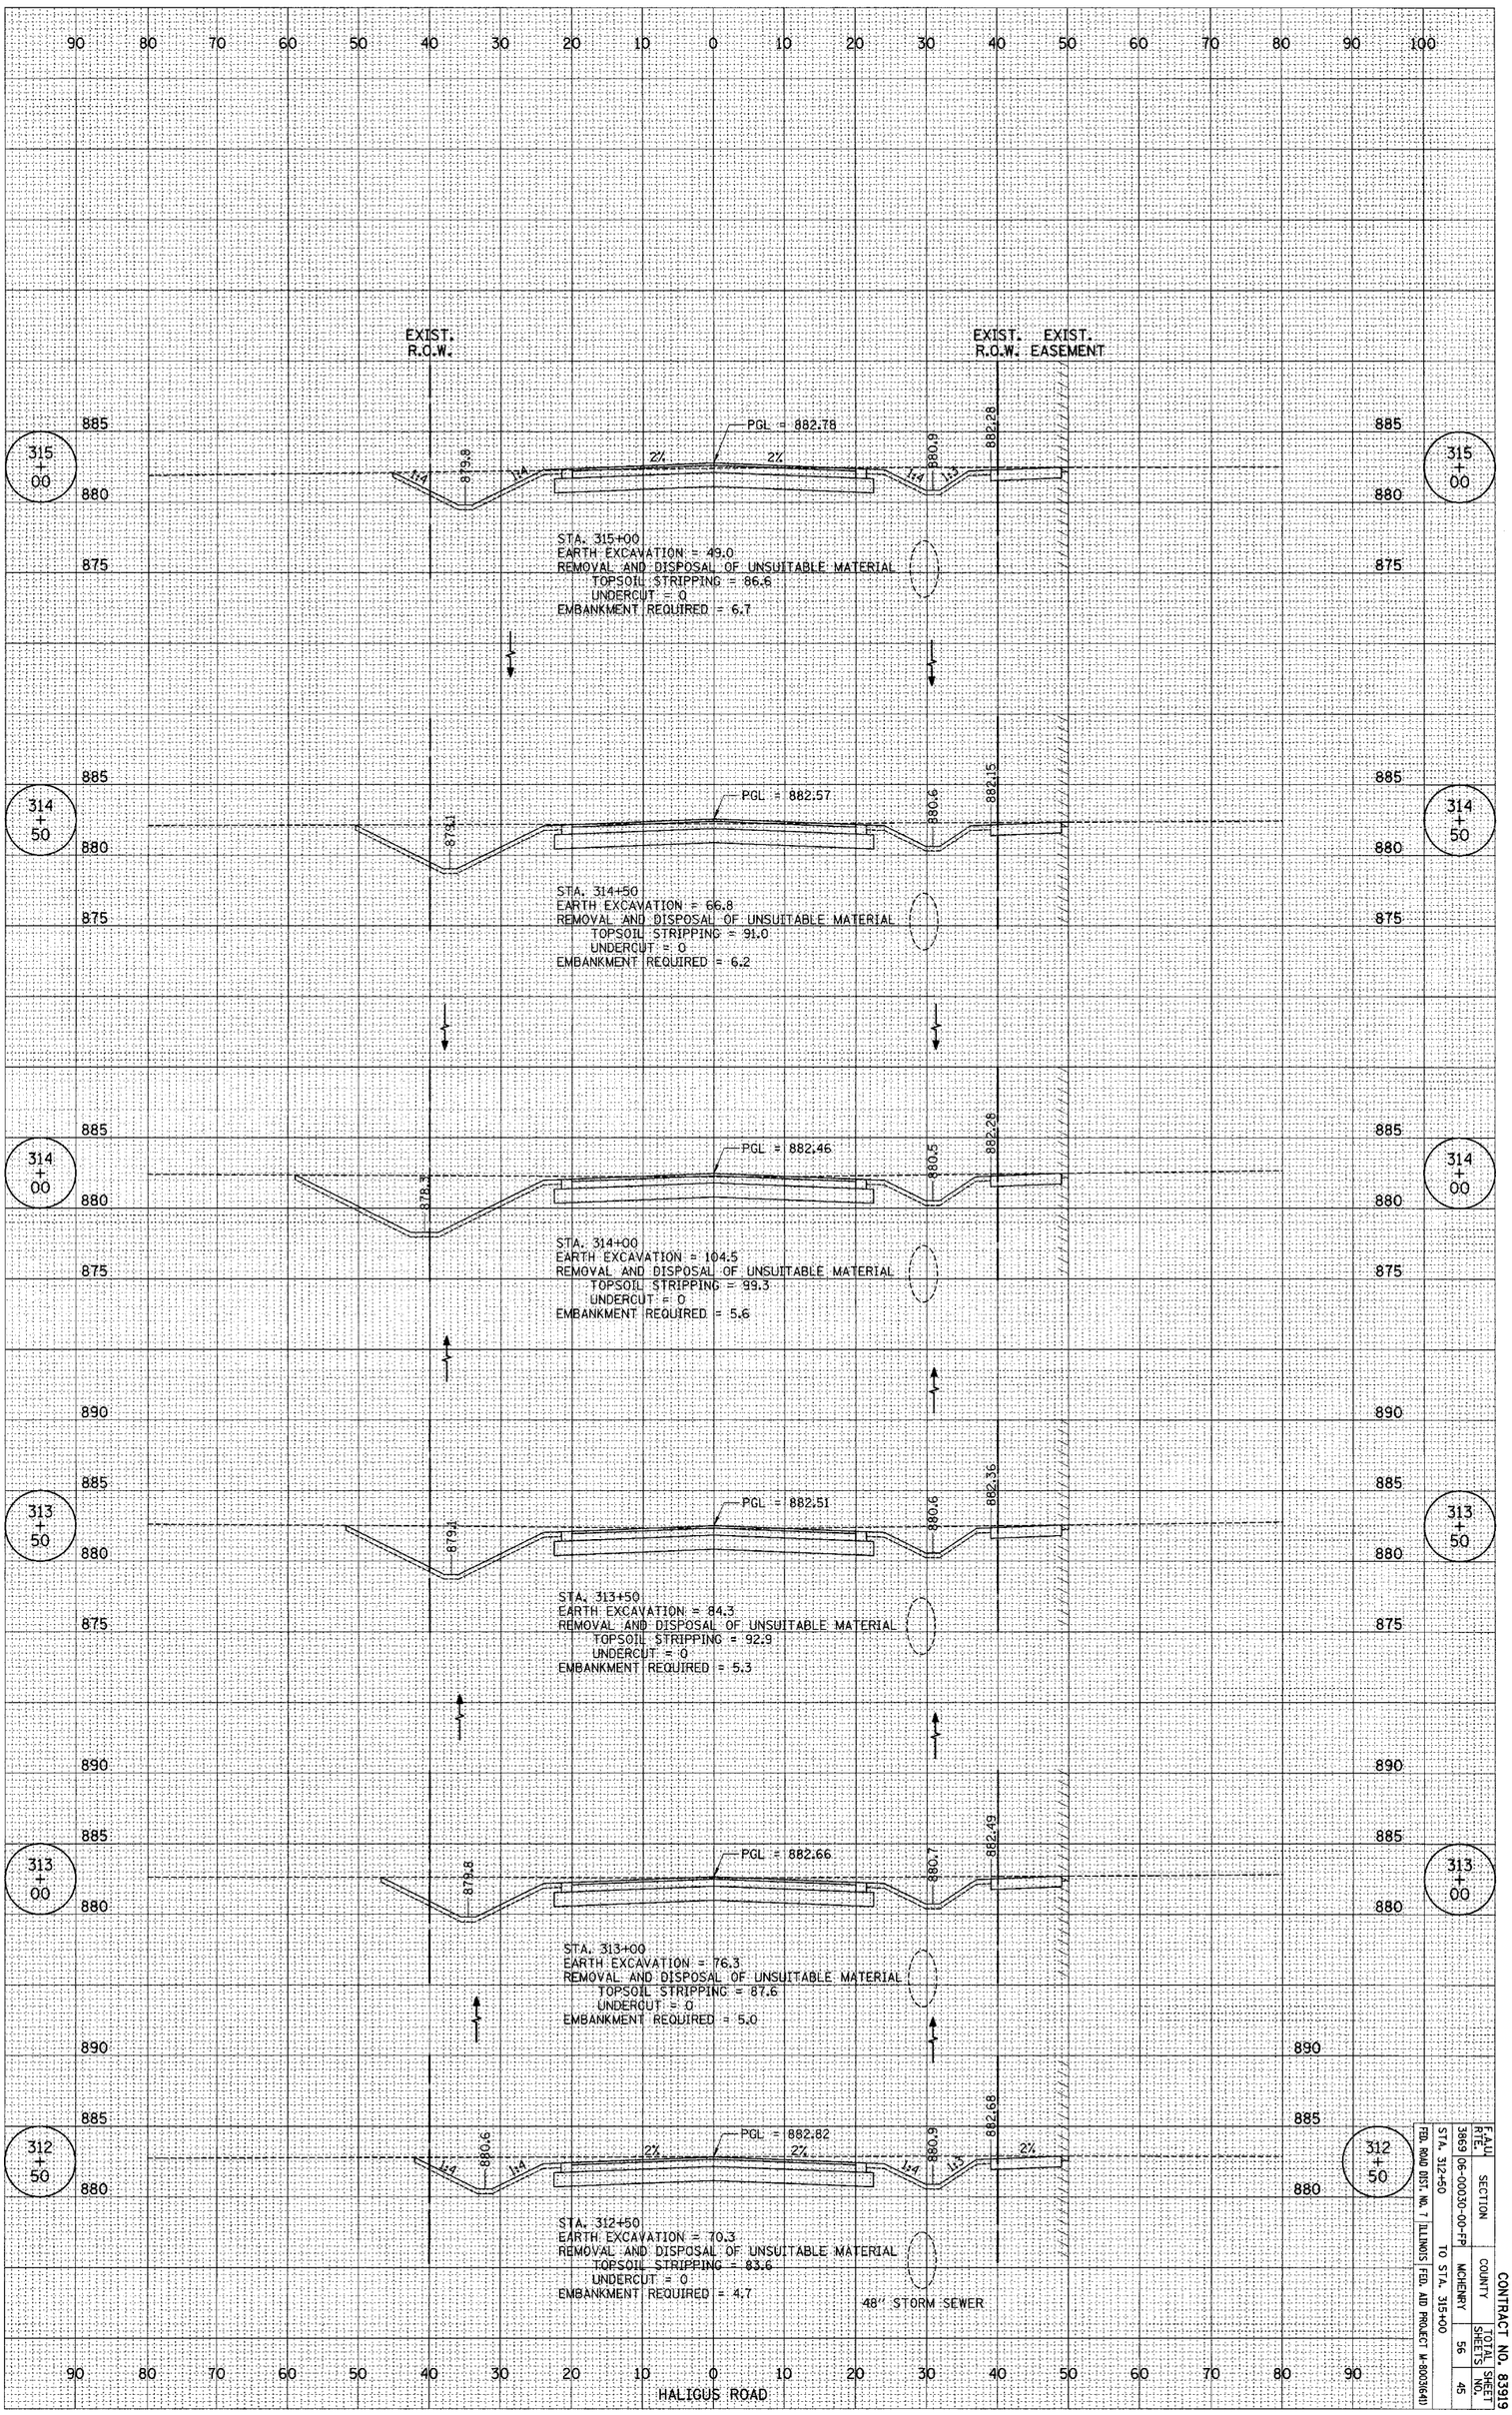

F.A.U. RTE.	SECTION	COUNTY	TOTAL SHEETS	SHEET NO.
3865	06-00030-00-PP	MCHENRY	56	45

FED. ROAD DIST. NO. 7 ILLINOIS FED. AID PROJECT M-8003(641)
STA. 312+50 TO STA. 315+00

CONTRACT NO. 83919