F.A. RTE.	SECTION	COUNTY	TOTAL SHEETS	SHEET NO.
---	06-00062-00-RS	COOK	41	17
STA.	111+00.00	TO STA.	123+13.87	
FED. ROAD DIST. NO.	ILLINOIS	FED. AID PROJECT		

CONTRACT NO. 83920

SCALE 1" = 20'
0 20 40

N

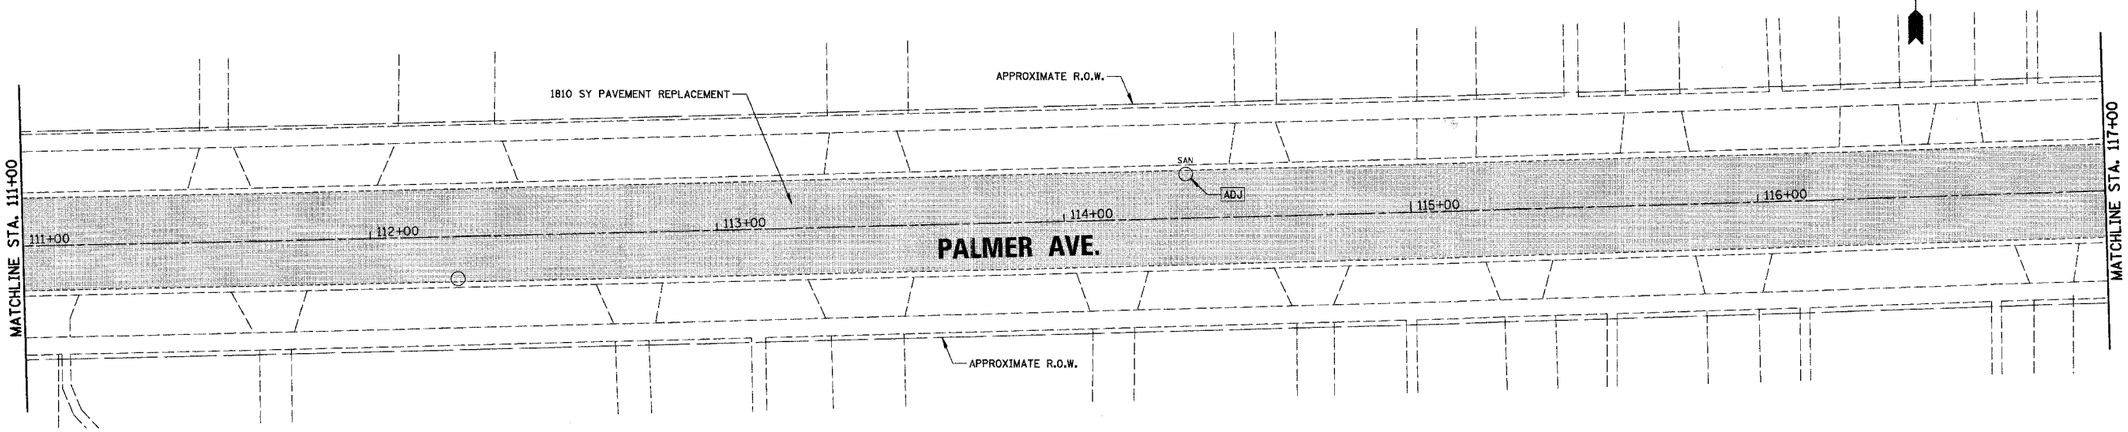

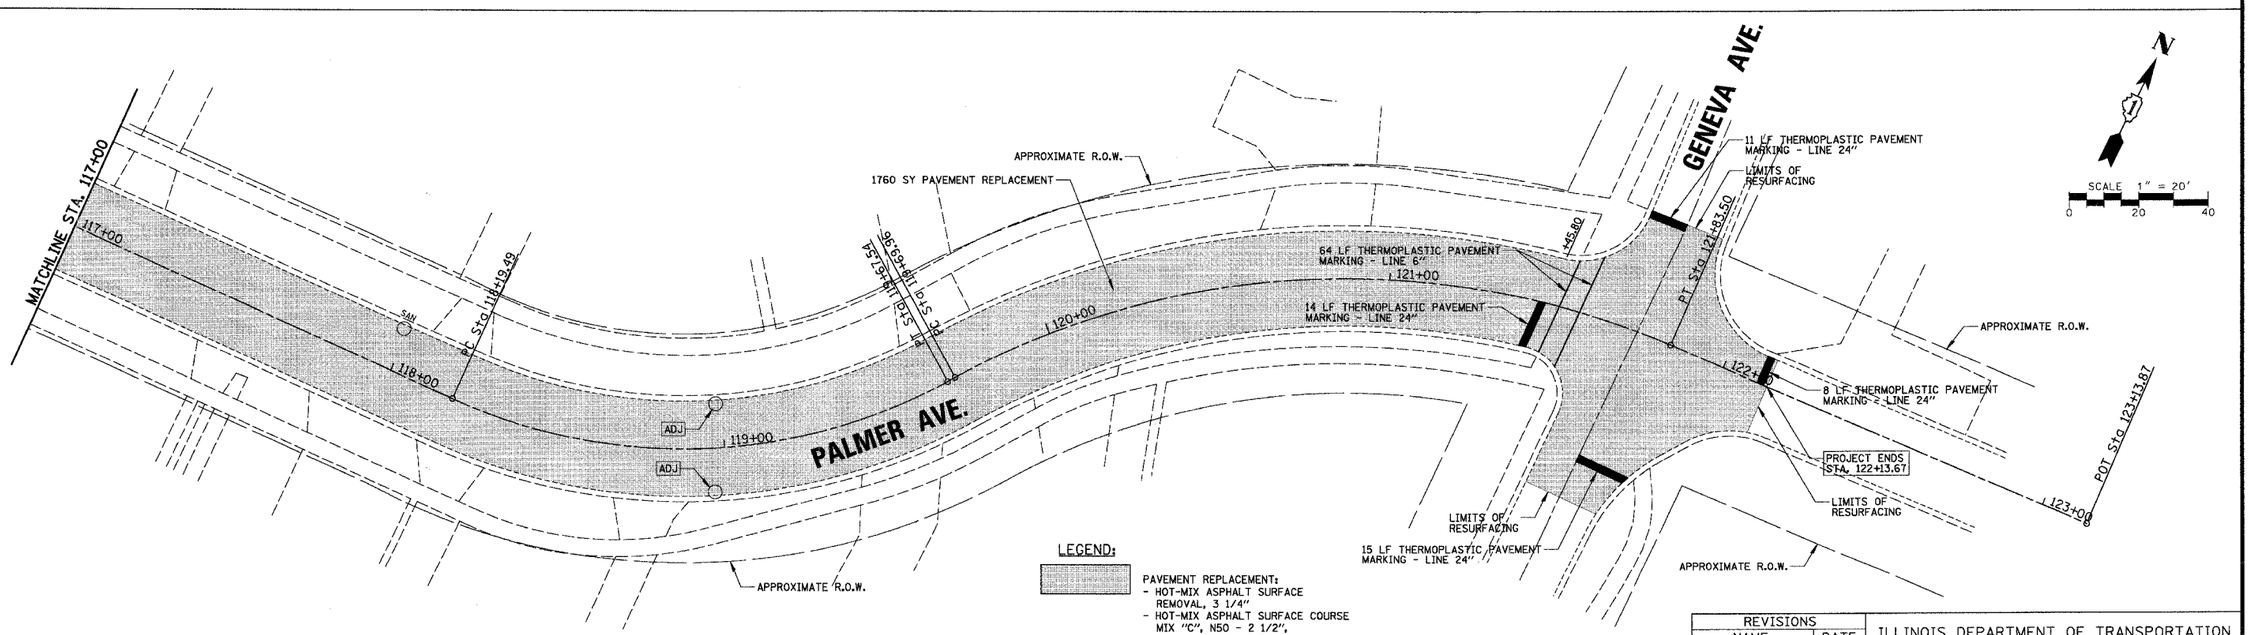

SCALE 1" = 20'
0 20 40

N

LEGEND:

PAVEMENT REPLACEMENT:
- HOT-MIX ASPHALT SURFACE REMOVAL, 3 1/4"
- HOT-MIX ASPHALT SURFACE COURSE MIX "C", N50 - 2 1/2",
- POLY. LEVELING BINDER (MACHINE METHOD) IL-4.75, N50 - 3/4"

ADJ — DRAINAGE STRUCTURE TO BE ADJUSTED

ADJ W/ TIF — CATCH BASIN TO BE ADJUSTED WITH NEW TYPE 1 FRAME

ADJ, SPL — DRAINAGE STRUCTURE ADJUSTMENT, (SPECIAL)

REVISIONS	
NAME	DATE

ILLINOIS DEPARTMENT OF TRANSPORTATION

PROPOSED IMPROVEMENTS
- PALMER AVENUE (EAST)

CITY OF NORTHLAKE
VARIOUS FEDERAL GRANTS

SCALE 1" = 20' DRAWN BY AMP

DATE 2/20/2007 CHECKED BY MW

CHRISTOPHER B. BURKE ENGINEERING LTD.
9575 West Higgins Road, Suite 600
Rosemont, Illinois 60018
(847) 823-0500

PLAN — SURVEYED: N/A; DRAWN: AS; ALIGNMENT CHECKED: N/A; GRADES CHECKED: N/A; NOTE BOOK: N/A; NO.: N/A; CADD FILE NAME: N:\NORTHLAKE\94320C68\Civil\dc68_pal_plan4.dgn

PROFILE — SURVEYED: N/A; DRAWN: AS; GRADES CHECKED: N/A; NOTE BOOK: N/A; NO.: N/A; STRUCTURE NO(S).: N/A; CHKD: N/A

2/20/2007 N:\NORTHLAKE\94320C68\Civil\dc68_pal_plan4.pln