F.A. RTE.	SECTION	COUNTY	TOTAL SHEETS	SHEET NO.
---	06-00062-00-RS	COOK	41	22
STA.	173+00.00 TO STA.	185+00.00		
FED. ROAD DIST. NO.	ILLINOIS	FED. AID PROJECT		

CONTRACT NO. 83920

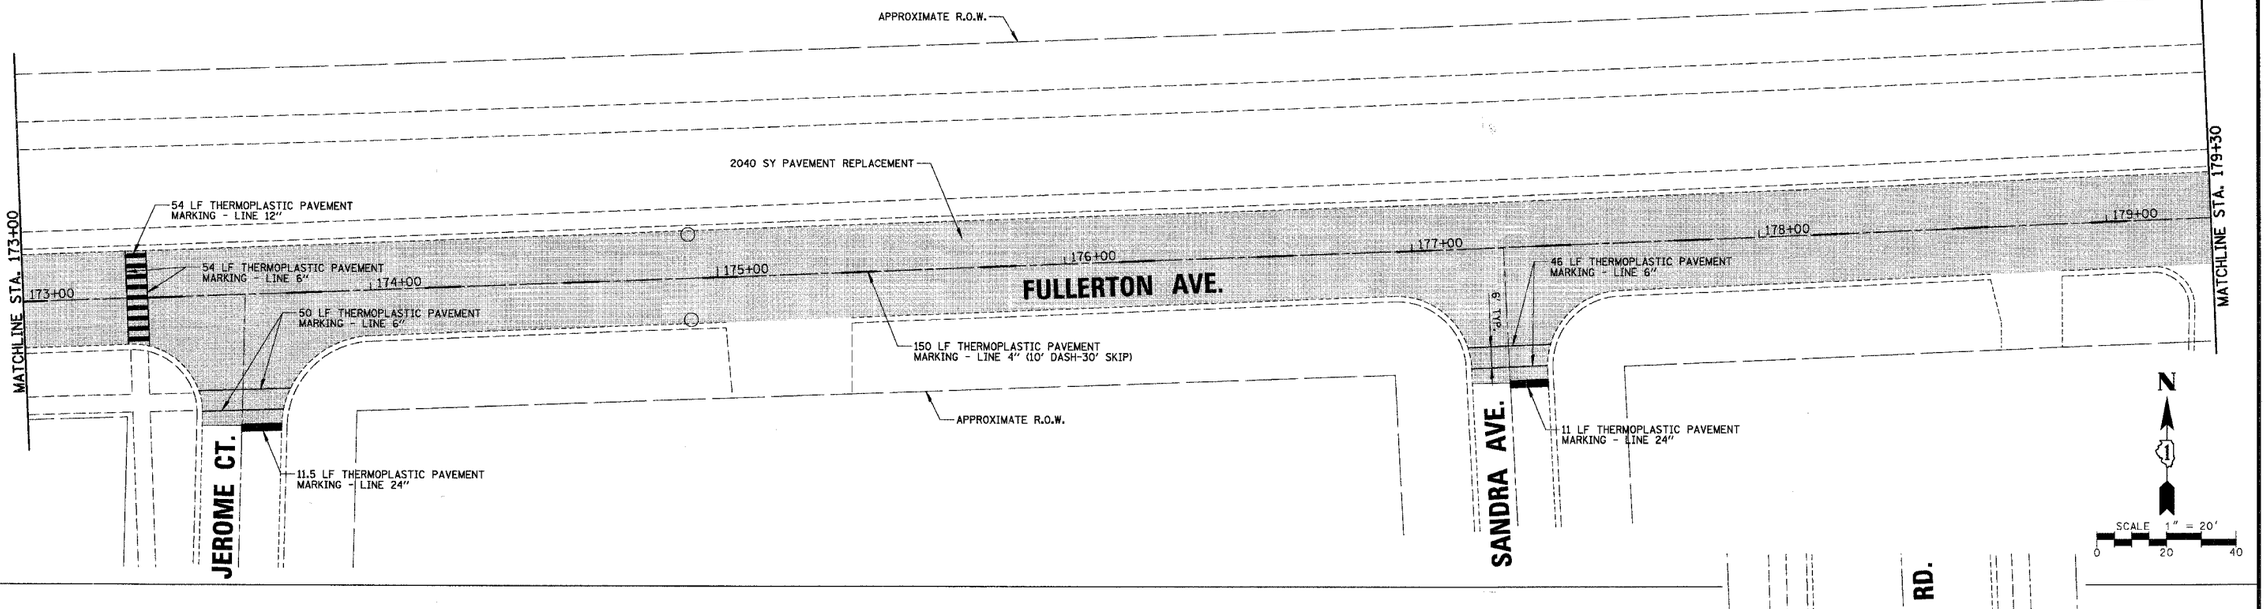

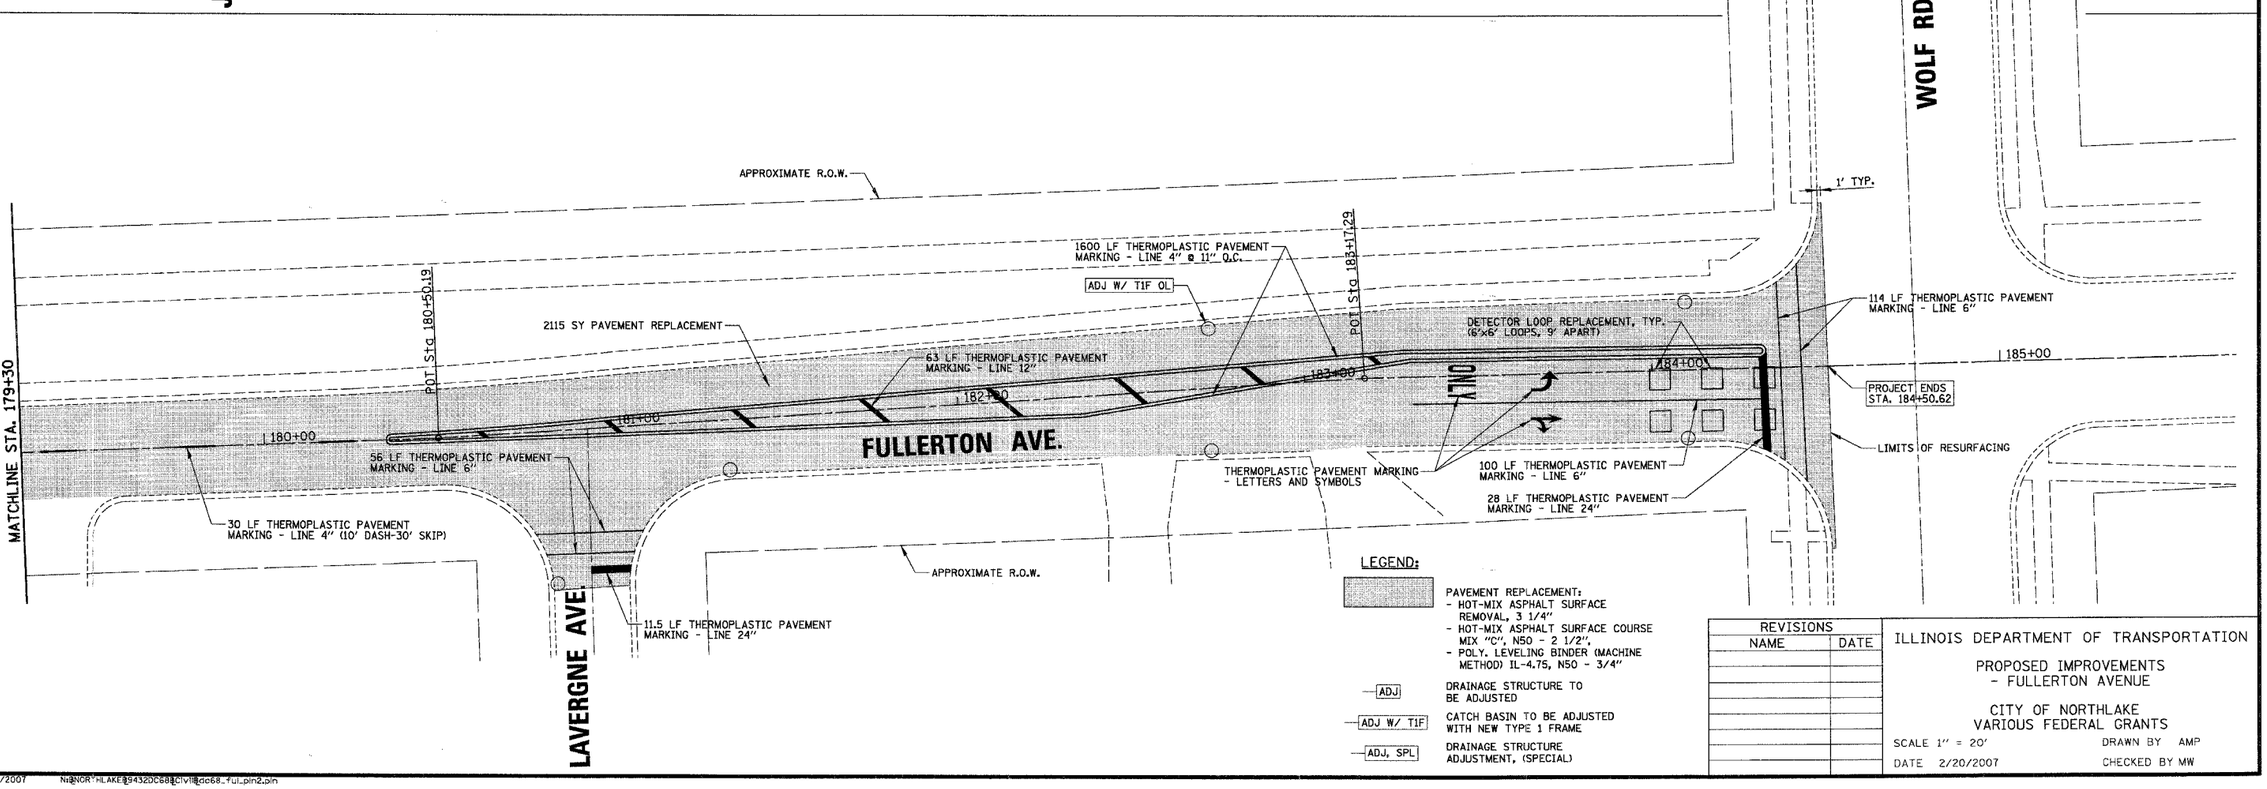

LEGEND:

PAVEMENT REPLACEMENT:
- HOT-MIX ASPHALT SURFACE REMOVAL, 3 1/4"
- HOT-MIX ASPHALT SURFACE COURSE MIX "C", N50 - 2 1/2",
- POLY. LEVELING BINDER (MACHINE METHOD) IL-4.75, N50 - 3/4"

ADJ — DRAINAGE STRUCTURE TO BE ADJUSTED

ADJ W/ TIF — CATCH BASIN TO BE ADJUSTED WITH NEW TYPE 1 FRAME

ADJ, SPL — DRAINAGE STRUCTURE ADJUSTMENT, (SPECIAL)

REVISIONS	
NAME	DATE

ILLINOIS DEPARTMENT OF TRANSPORTATION

PROPOSED IMPROVEMENTS
- FULLERTON AVENUE

CITY OF NORTHLAKE
VARIOUS FEDERAL GRANTS

SCALE 1" = 20' DRAWN BY AMP

DATE 2/20/2007 CHECKED BY MW

CHRISTOPHER B. BURKE ENGINEERING LTD.
9575 West Higgins Road, Suite 600
Rosemont, Illinois 60018
(847) 823-0500

PROFILE: DRAWN / PLOTTED / CHECKED / QUANTITIES / BY / DATE / NOTE BOOK / NO. / STRUCTURE NOTATIONS OKAY

PLAN: DRAWN / PLOTTED / CHECKED / ALIGNMENT / BY / DATE / NOTE BOOK / NO. / CADD FILE NAME: N:\NOR*\LAKE\19432DC88\civil\dc68_ful.pln2.pln

2/20/2007 N:\NOR*\LAKE\19432DC88\civil\dc68_ful.pln2.pln