ORIGINAL SURVEY		BY	DATE
	SURVEYED		
	PLOTTED		
NOTE BOOK	TEMPLATE		
	AREAS		
NO.	AREAS CHECKED		

FINAL SURVEY		BY	DATE
	SURVEYED		
	PLOTTED		
NOTE BOOK	TEMPLATE		
	AREAS		
NO.	AREAS CHECKED		

N:\BIGRTHLA\Eng\942025B\civil\Sheets\f_mc_LAY1.LAY

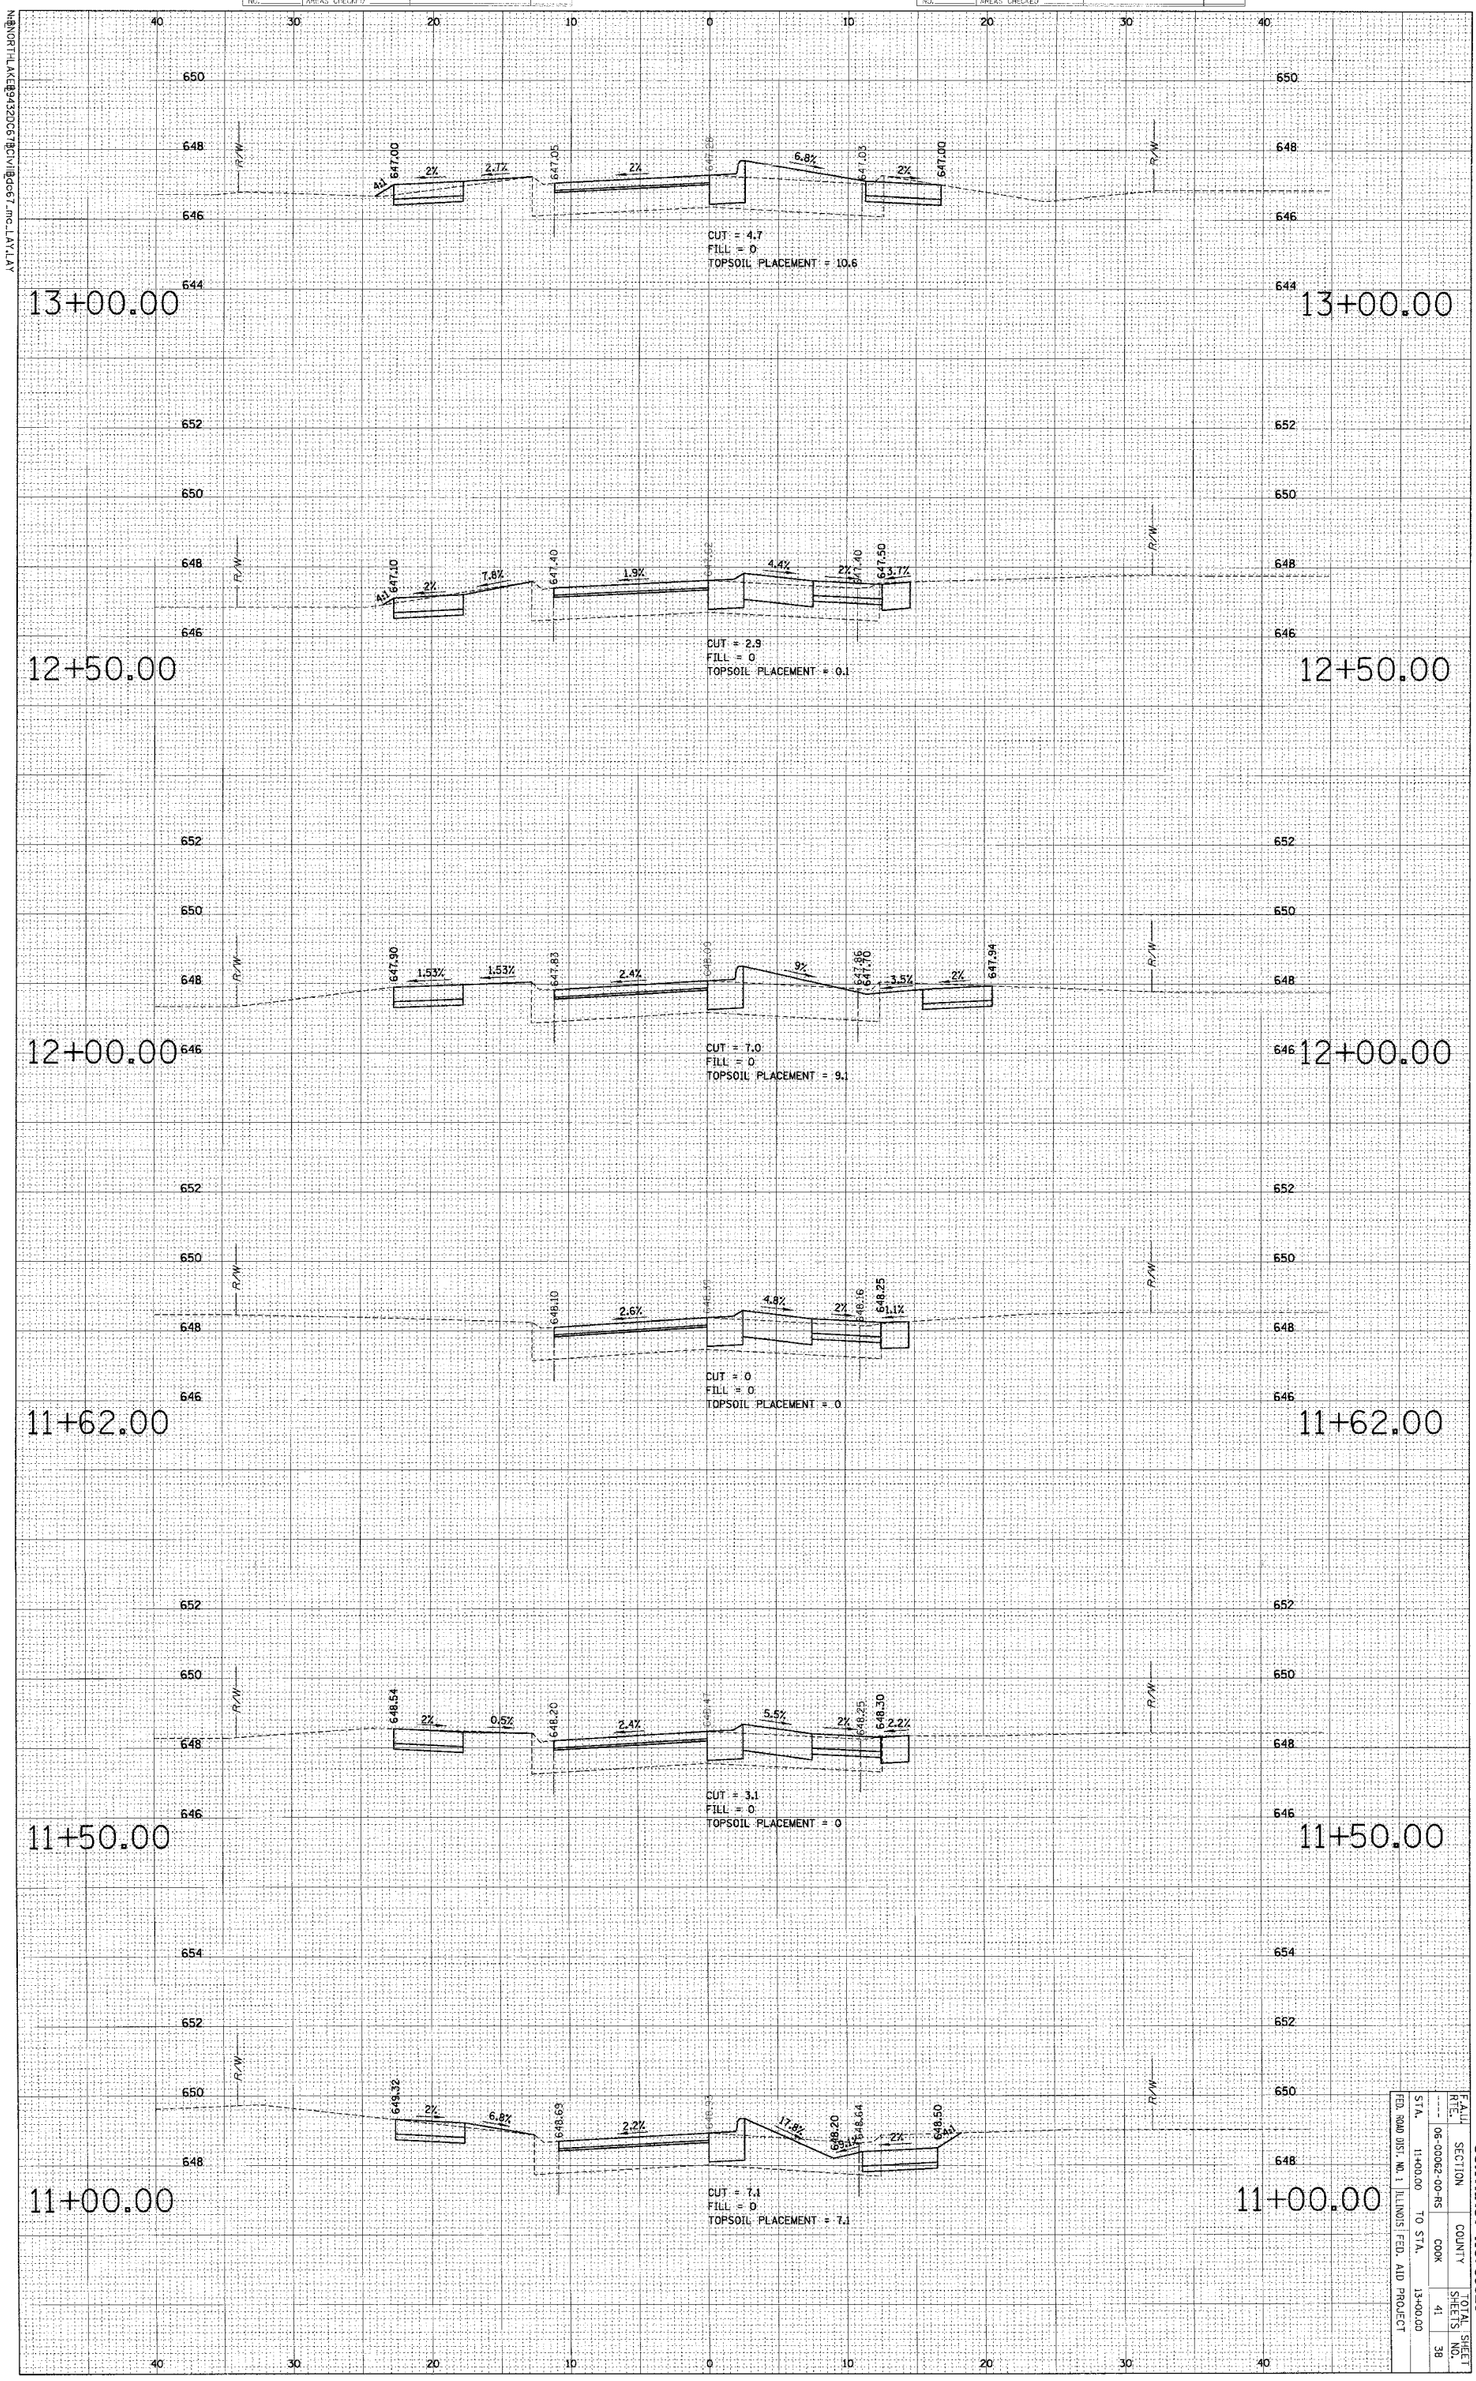

CONTRACT NO. 83920

F.A.I.44 RTE.	SECTION	COUNTY	TOTAL SHEETS	SHEET NO.
----	06-00062-00-RS	COOK	41	38

STA. 11+400.00 TO STA. 13+00.00

FED. ROAD DIST. NO. 1 ILLINOIS FED. AID PROJECT