CONTRACT NO. 85414

F.A. RTE.	SECTION	COUNTY	TOTAL SHEETS	SHEET NO.
----	04-00343-00-PV	WINNEBAGO	42	24

STA. 205+00.00 TO STA. 206+50.00

FED. ROAD DIST. NO. _ ILLINOIS FED. AID PROJECT

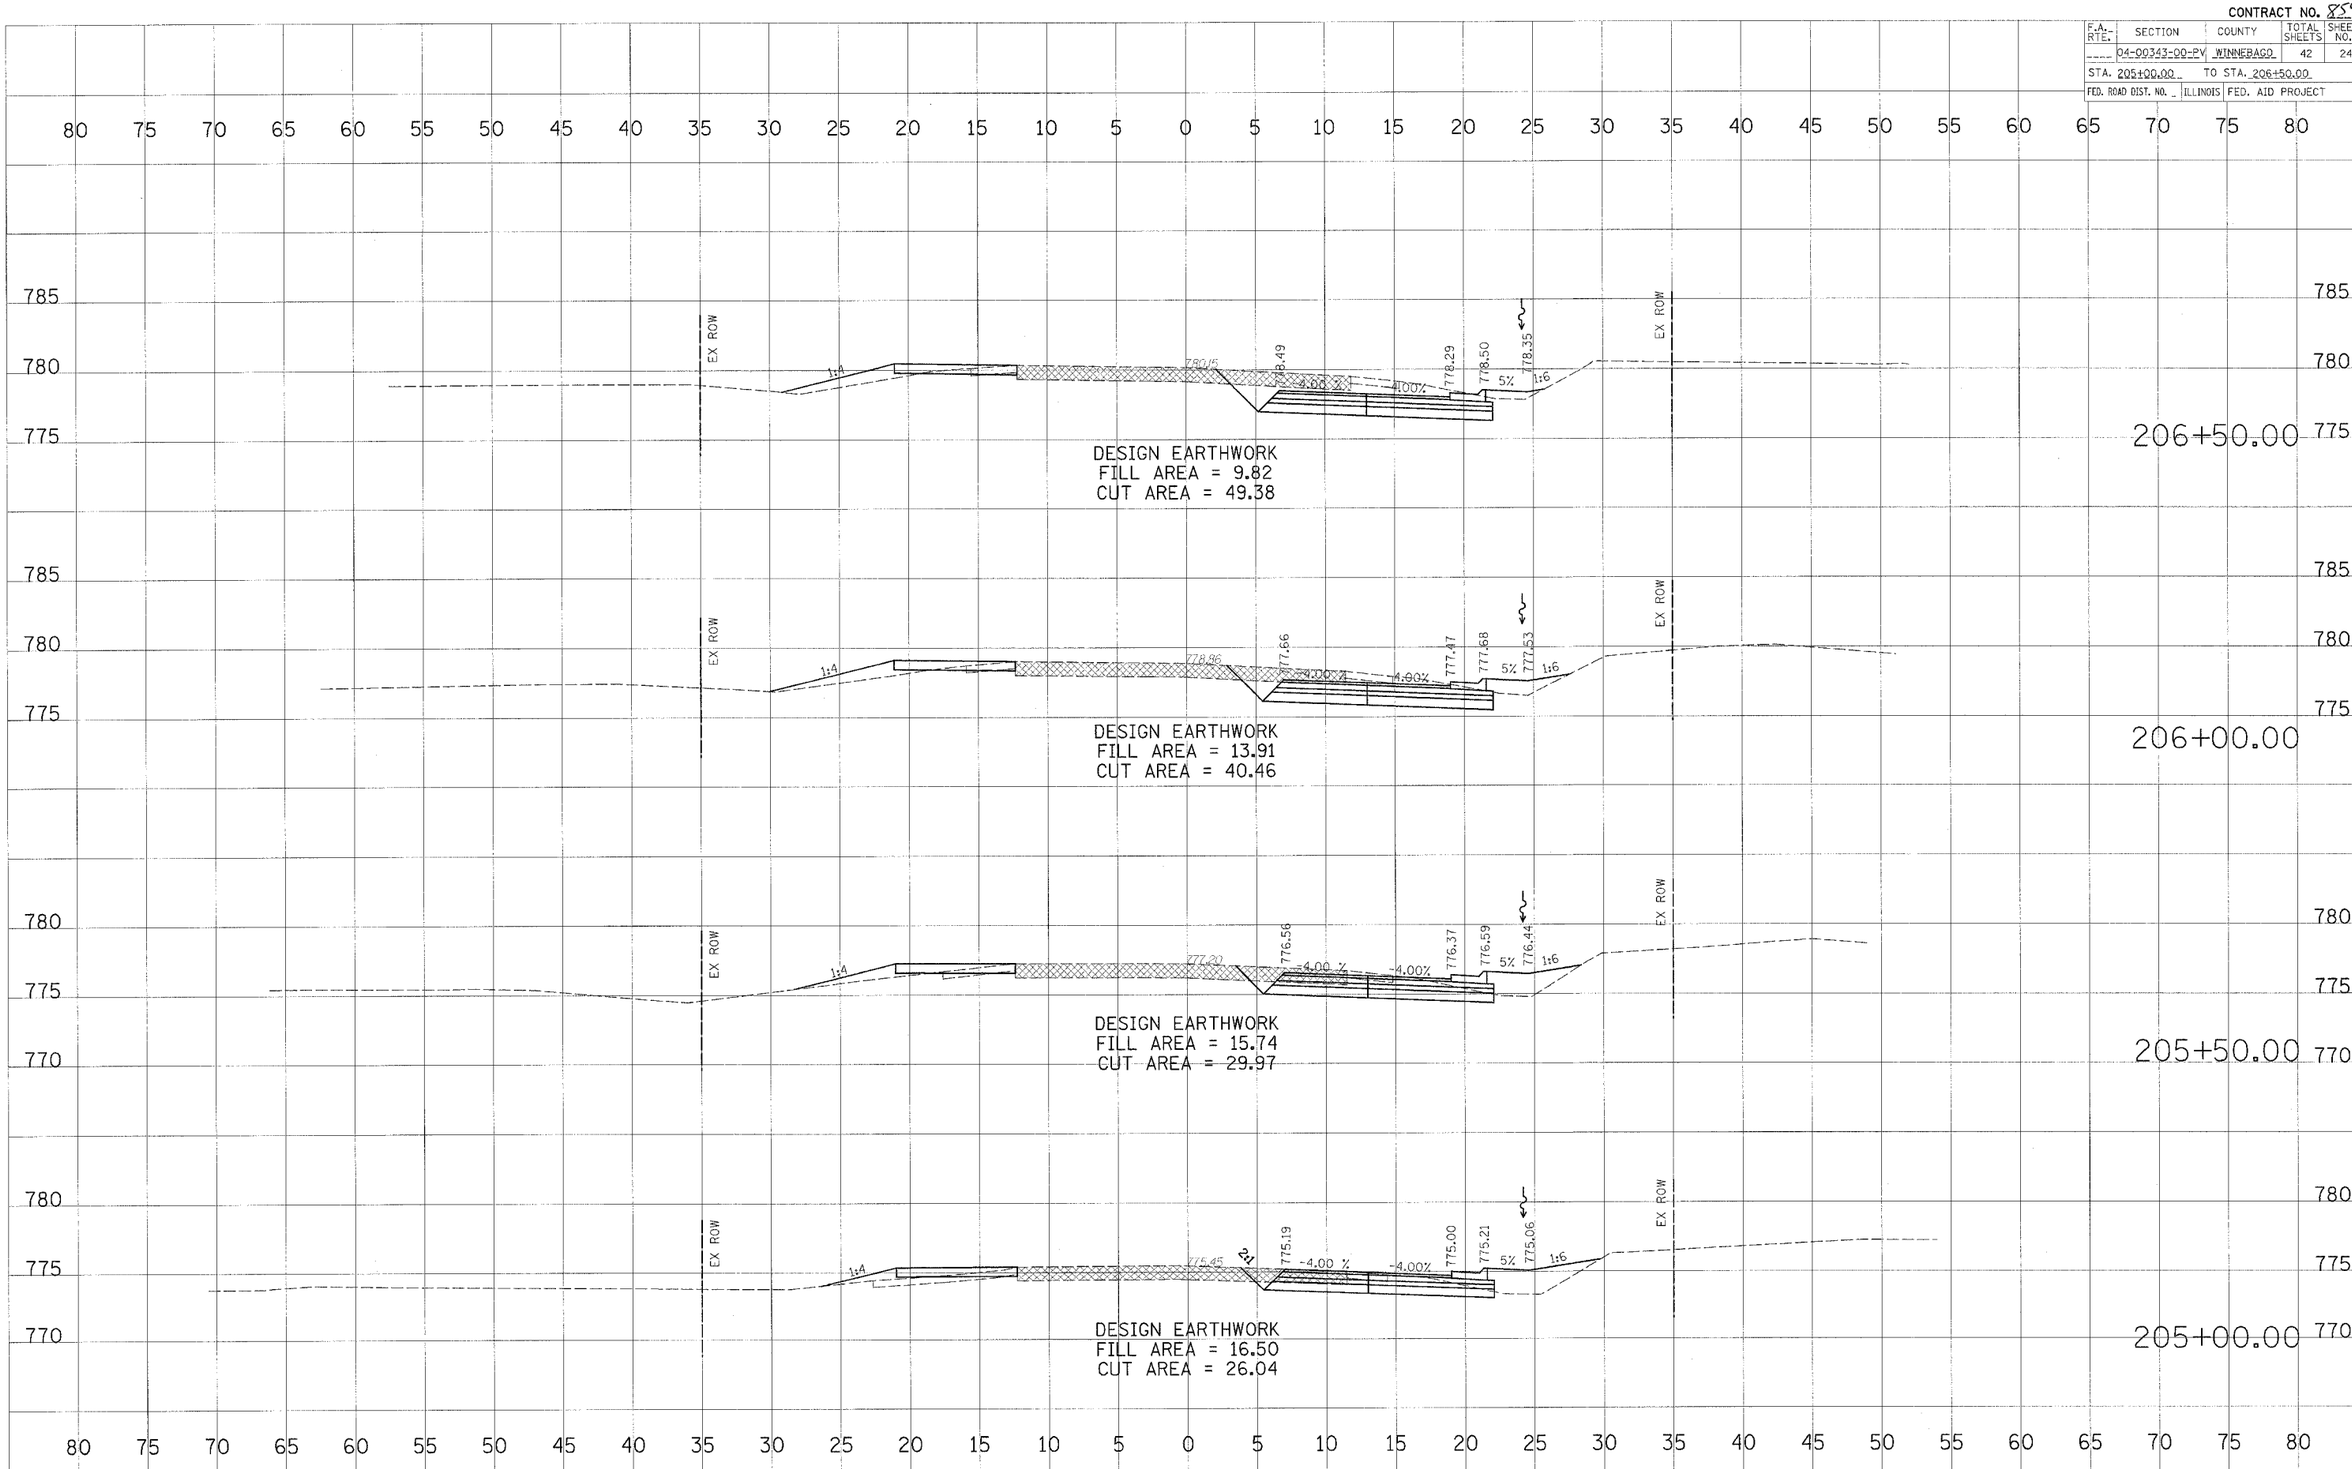

FINAL SURVEY | NOTE BOOK NO. | SURVEYED | PLOTTED | TEMPLATE | AREAS | AREAS CHECKED | BY | DATE

ORIGINAL SURVEY | NOTE BOOK NO. | SURVEYED | PLOTTED | TEMPLATE | AREAS | AREAS CHECKED | BY | DATE

PLOT DATE = $DATE$
FILE NAME = $FILEL$
PLOT SCALE = $SCALE$
USER NAME = $USER$

S.TRANS.1216D06-BELTLINERDWAY.DESIGN.XS50MPHSHEETS.DGN

BELTLINE ROAD – STAGE I CROSS SECTIONS