Copyright 2003 - Randolph & Associates, Inc.

R:\Projects\0773\773-016\Cadd\RCp02001.dwg, Layout 1, 4/26/2007 10:25:48 AM, ThomasE, 1:2.07172

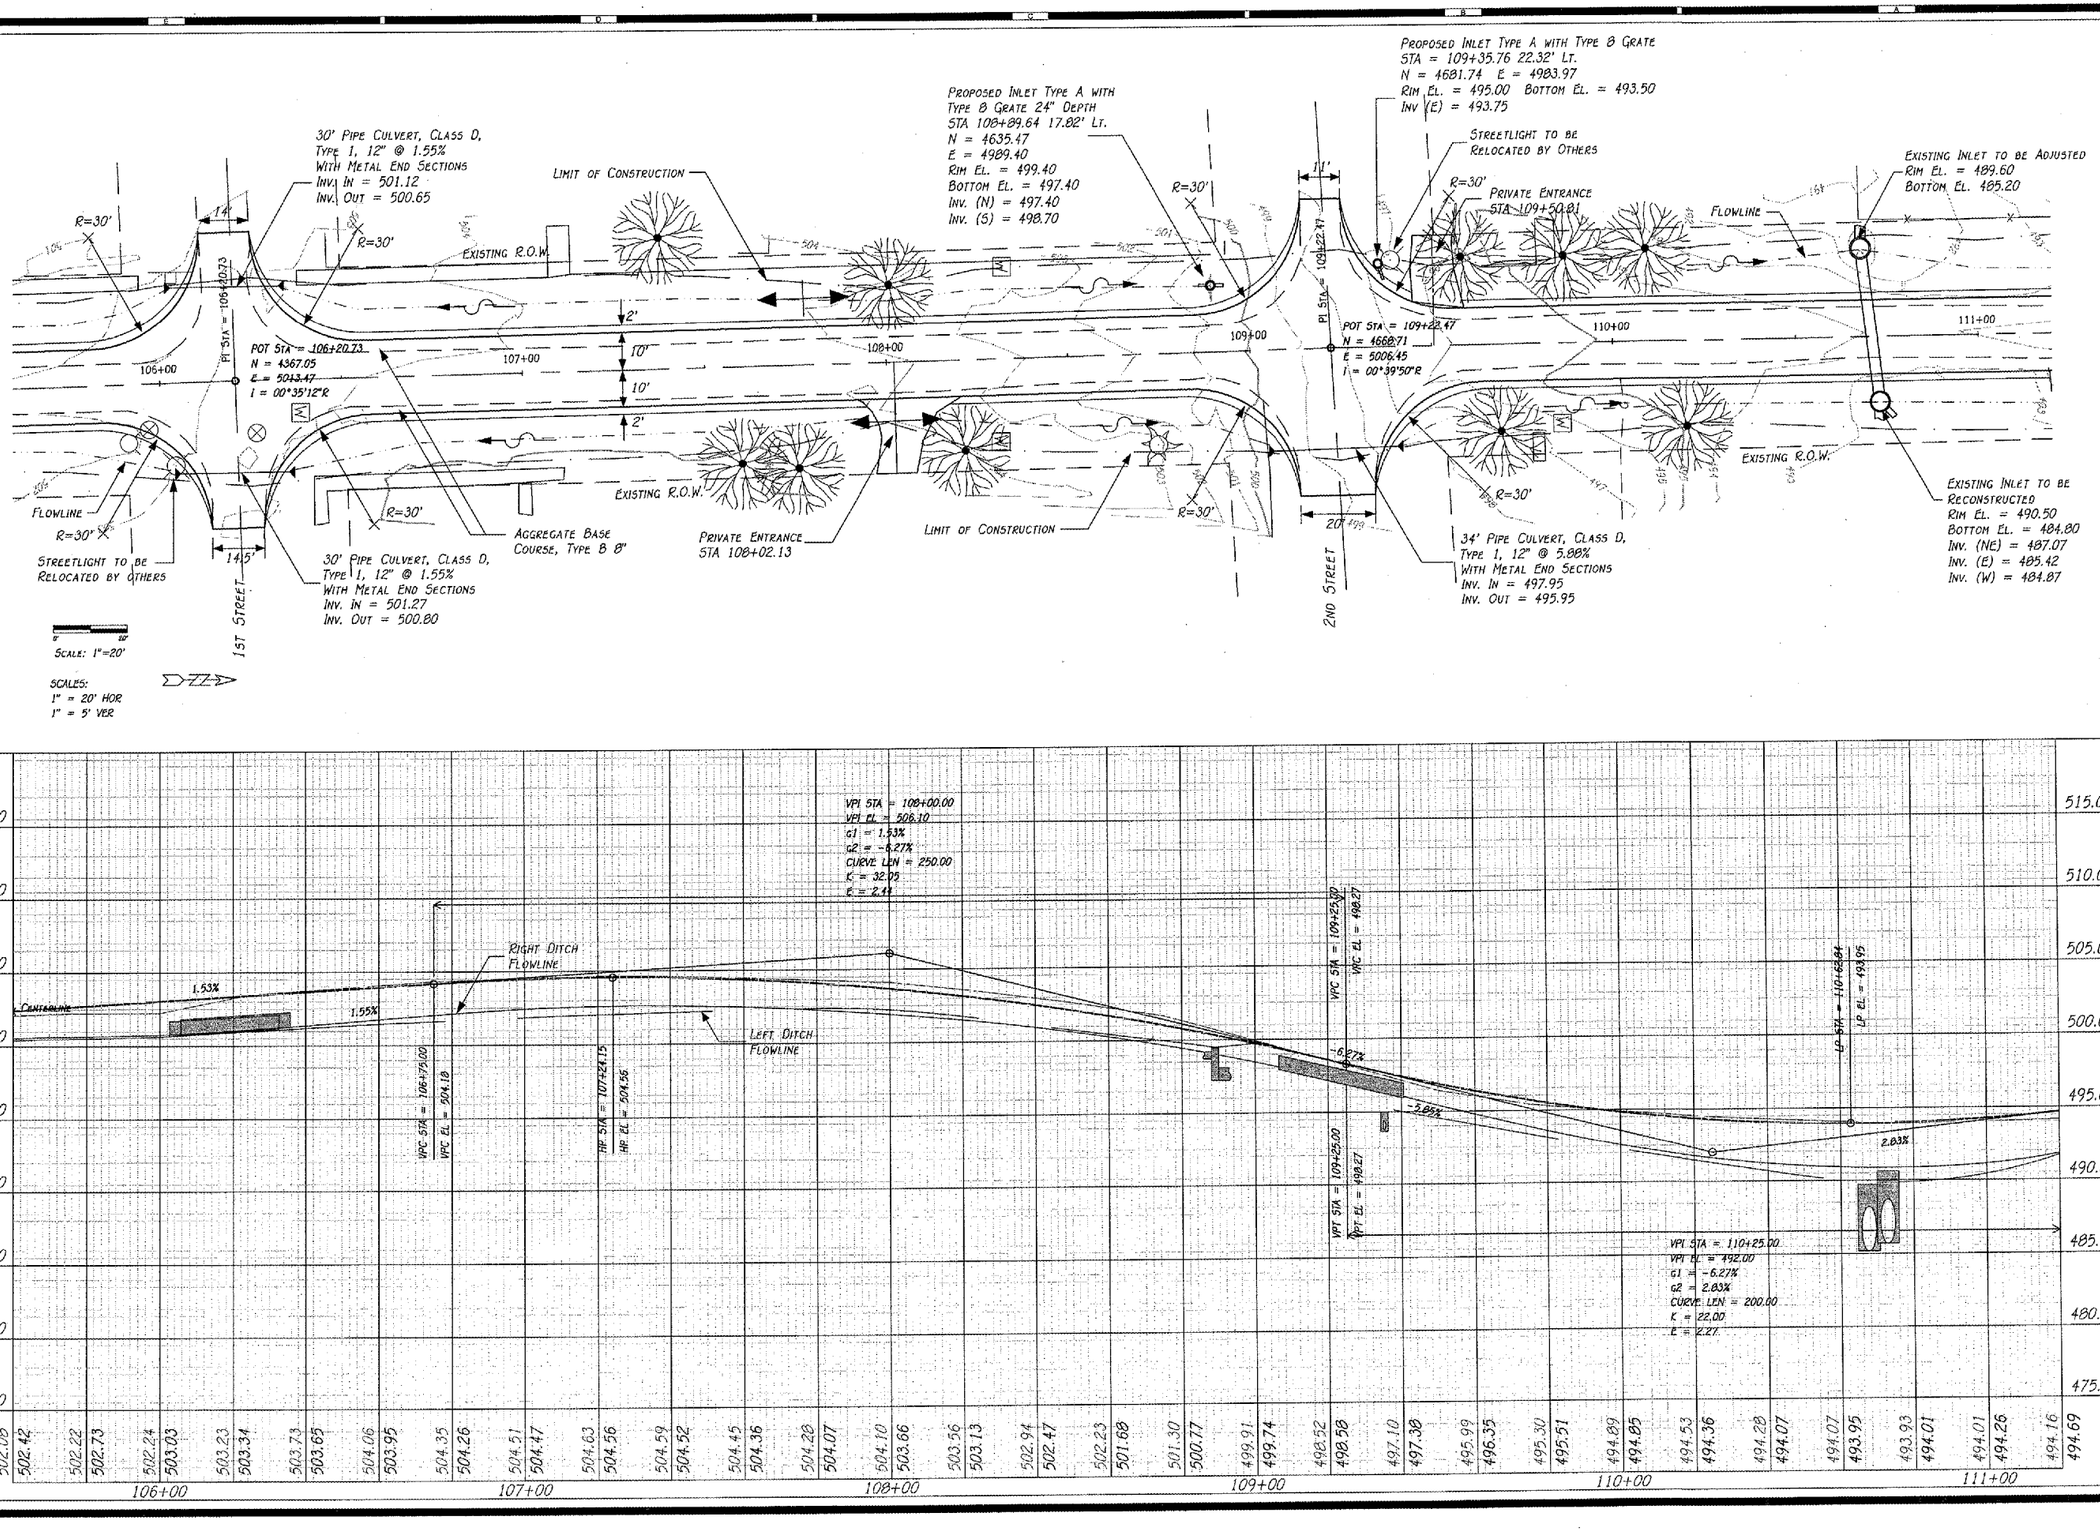

CONTRACT #89391
SHEET 15 OF 43

REVISIONS

No.	Date	Description

PLAN & PROFILE

STREET IMPROVEMENTS

ARMINGTON, ILLINOIS

Randolph & Associates, Inc.
Consulting Engineers
Land Surveyors
911 Pioneer Parkway, Peoria, IL 61615
tel 309-693-6844 fax 309-693-6655
www.randolphinc.com
IL Design Firm Reg. # 184-001317

DRAFTED BY	E. THOMAS
DESIGNED BY	E. THOMAS
APPROVED BY	C. BRADLE
SCALE	
DATE	5, APR. 2007
PROJECT NO.	0773-016
SHEET NO.	PP-2