Copyright 2006 - Randolph & Associates, Inc.

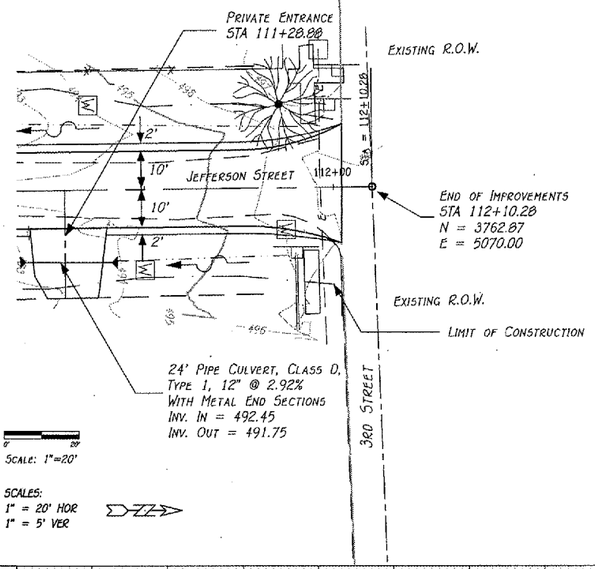

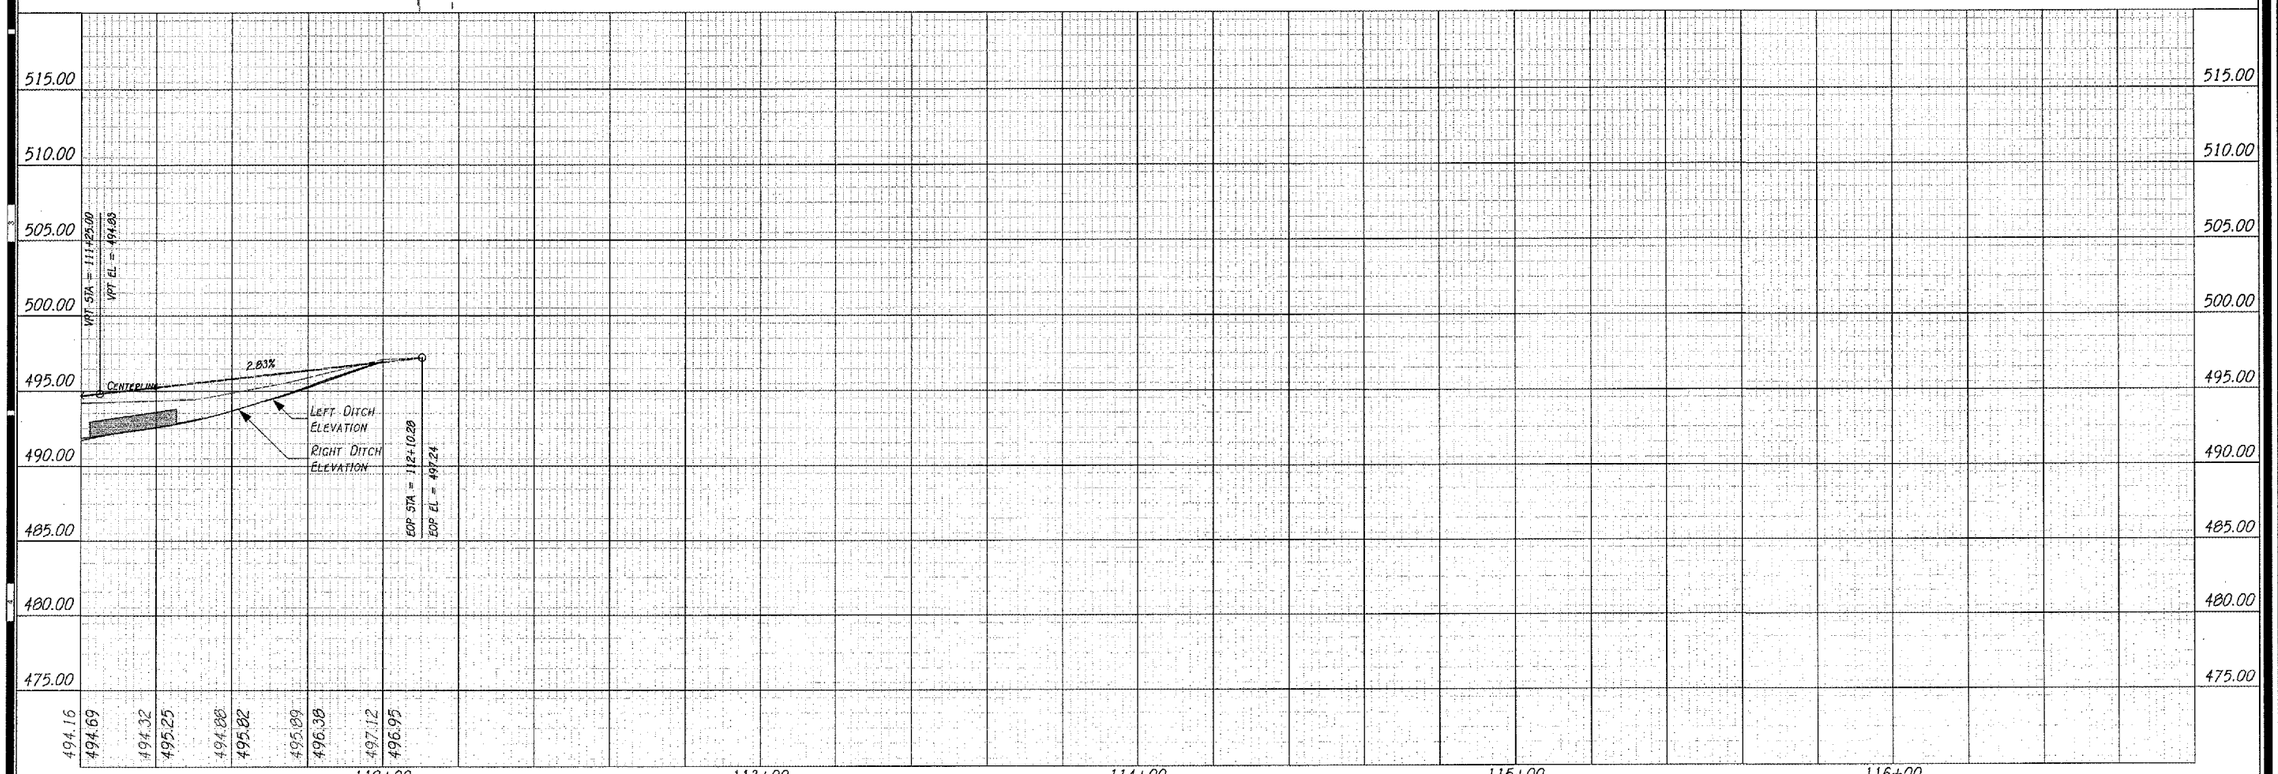

R:\Projects\0773\773-016\Cadd\RCp03001.dwg, Layout 1, 4/26/2007 10:25:06 AM, ThomasE, 1:2

CONTRACT #89391
SHEET 16 OF 43

REVISIONS

No.	Date	Description

PLAN & PROFILE
FOR
STREET IMPROVEMENTS
ARMINGTON, ILLINOIS

Randolph & Associates, Inc.
Consulting Engineers
and
Land Surveyors
811 Pioneer Parkway, Peoria, IL 61615
tel.309-693-9814 fax.309-693-9855
www.randolphinc.com
IL Design Firm Reg # 184-001317

DRAFTED BY:	E. THOMAS
DESIGNED BY:	E. THOMAS
APPROVED BY:	C. BRADLE
DATE:	5, APR. 2007
PROJECT NO:	0773-016
DRAWING	PP-3