COPYRIGHT 2003 - RANDOLPH & ASSOCIATES, INC.

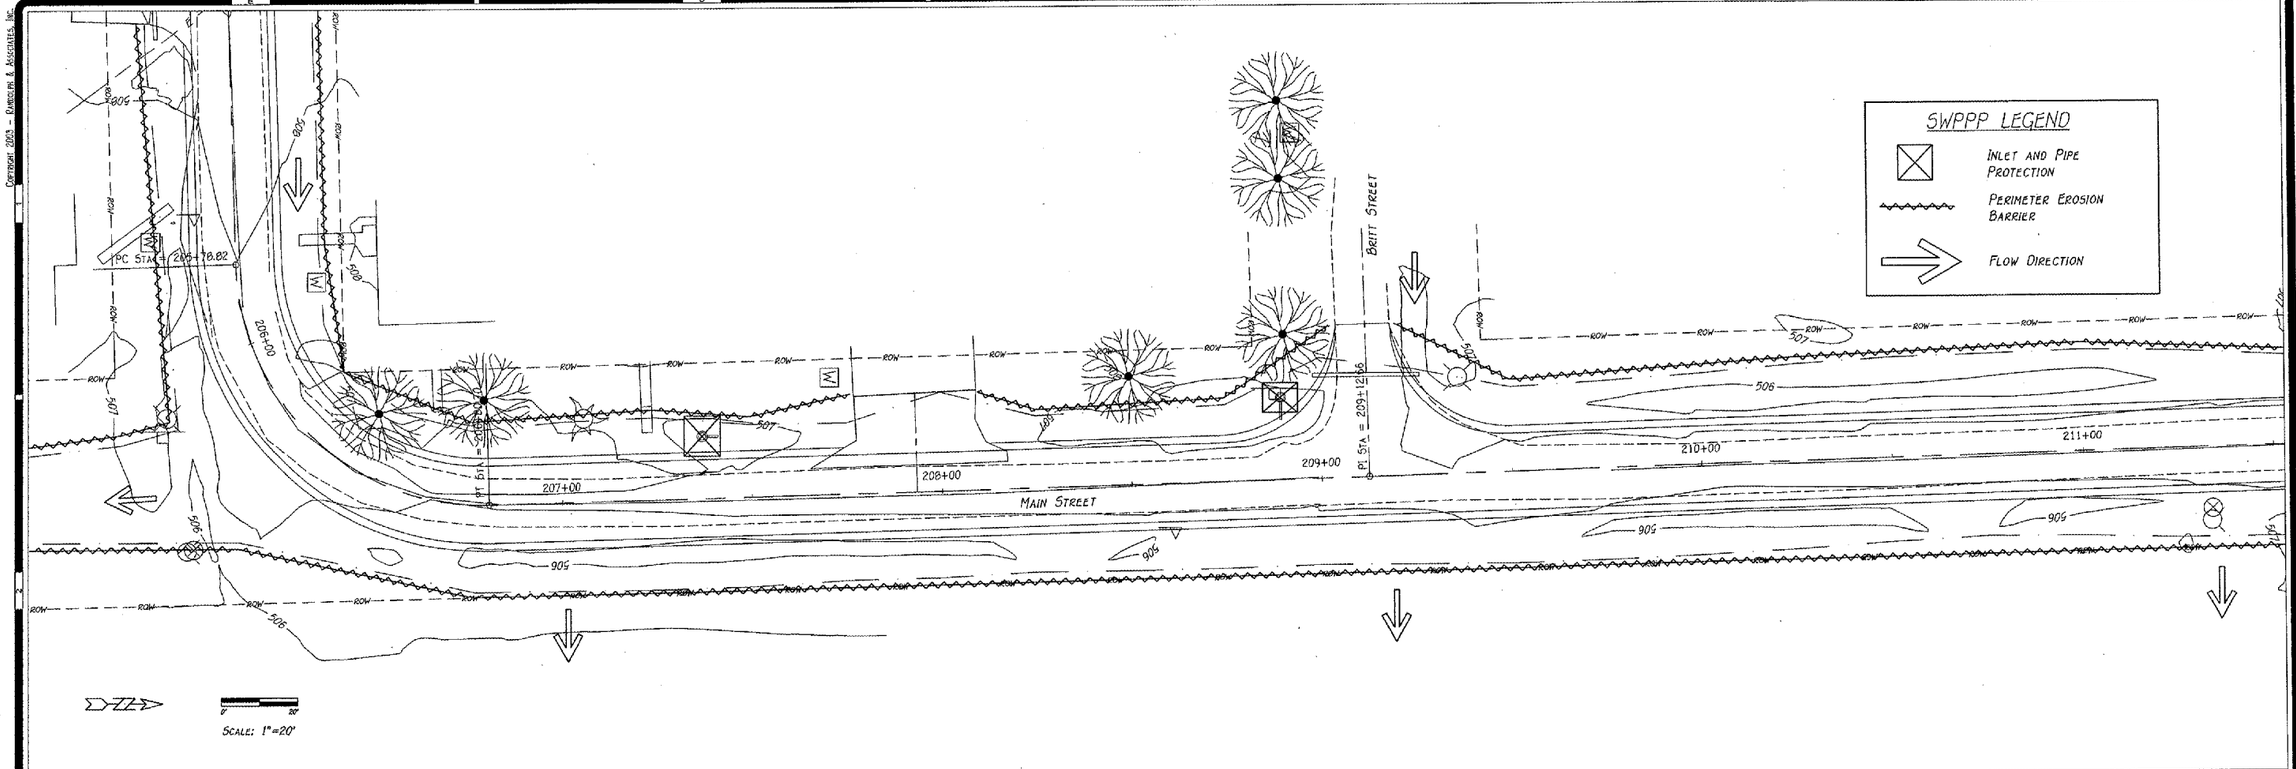


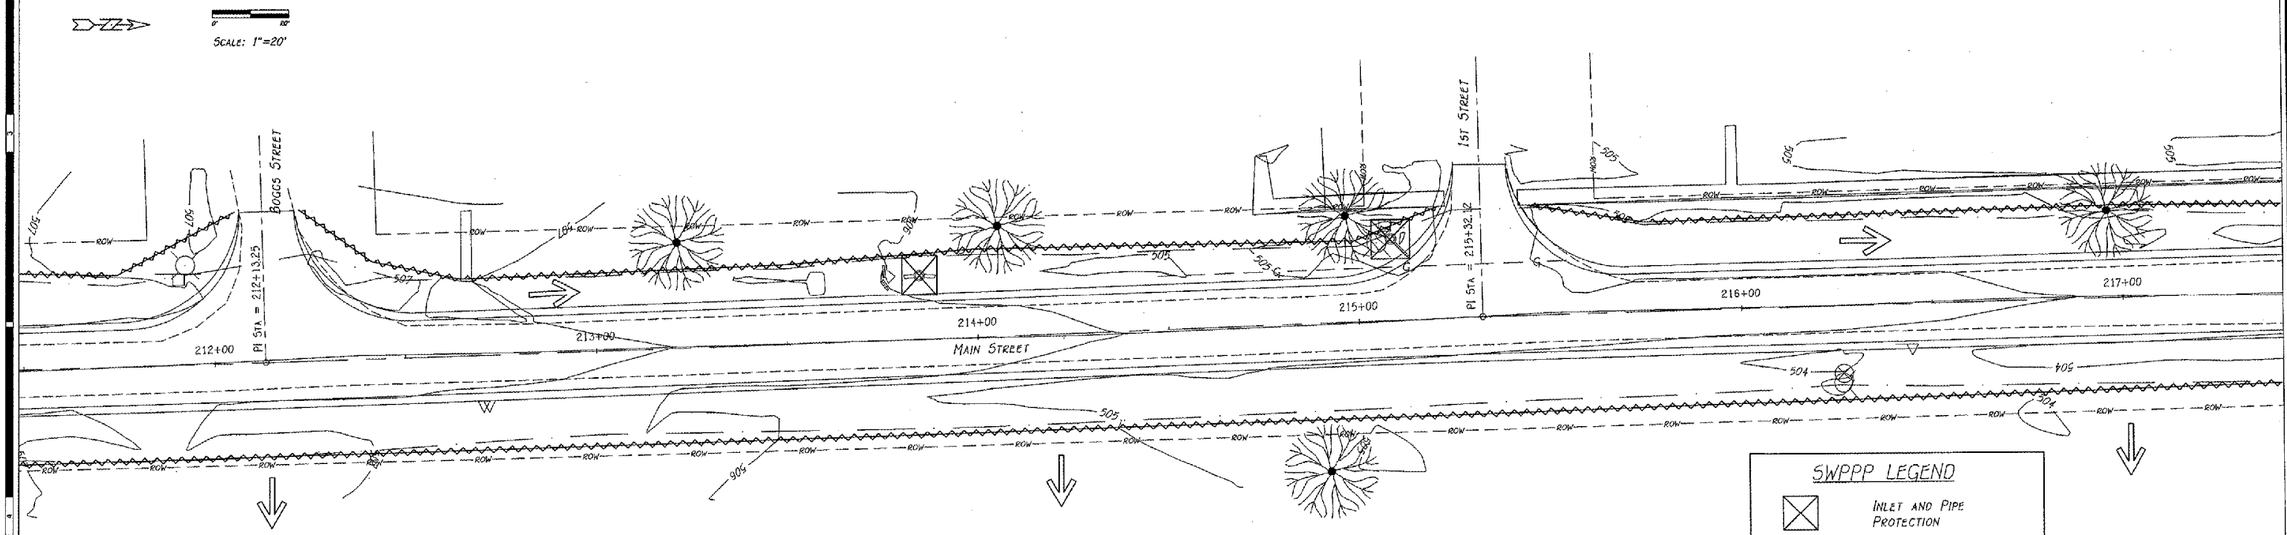


CONTRACT #89391
SHEET 23 OF 43

REVISIONS

| No. | Date | Description |
|---|---|---|
| | | |

STORM WATER POLLUTION PREVENTION PLAN

# STREET IMPROVEMENTS

ARMINGTON, ILLINOIS

Randolph & Associates, Inc.
Consulting Engineers
Land Surveyors
811 Plimsoll Parkway, Peoria, IL 61615
tel.309-692-8844 fax.309-693-0655
www.randolphinc.com
IL Design Firm Reg. # 184-001317

| | |
|---|---|
| DRAWN BY: | E. THOMAS |
| DESIGNED BY: | E. THOMAS |
| APPROVED BY: | R. BRADLE |
| SCALE: | 1" = 20' |
| DATE: | 5. APR. 2007 |
| PROJECT NO. | 0773.016 |
| DRAWING NO. | SW-3 |

C:\Projects\0773\773-016\Cadd\SWPPP-3.dwg, Layout 1, 4/26/2007 10:23:14 AM, ThomasE, 1:2