COPYRIGHT 2003 - RANDOLPH & ASSOCIATES, INC.

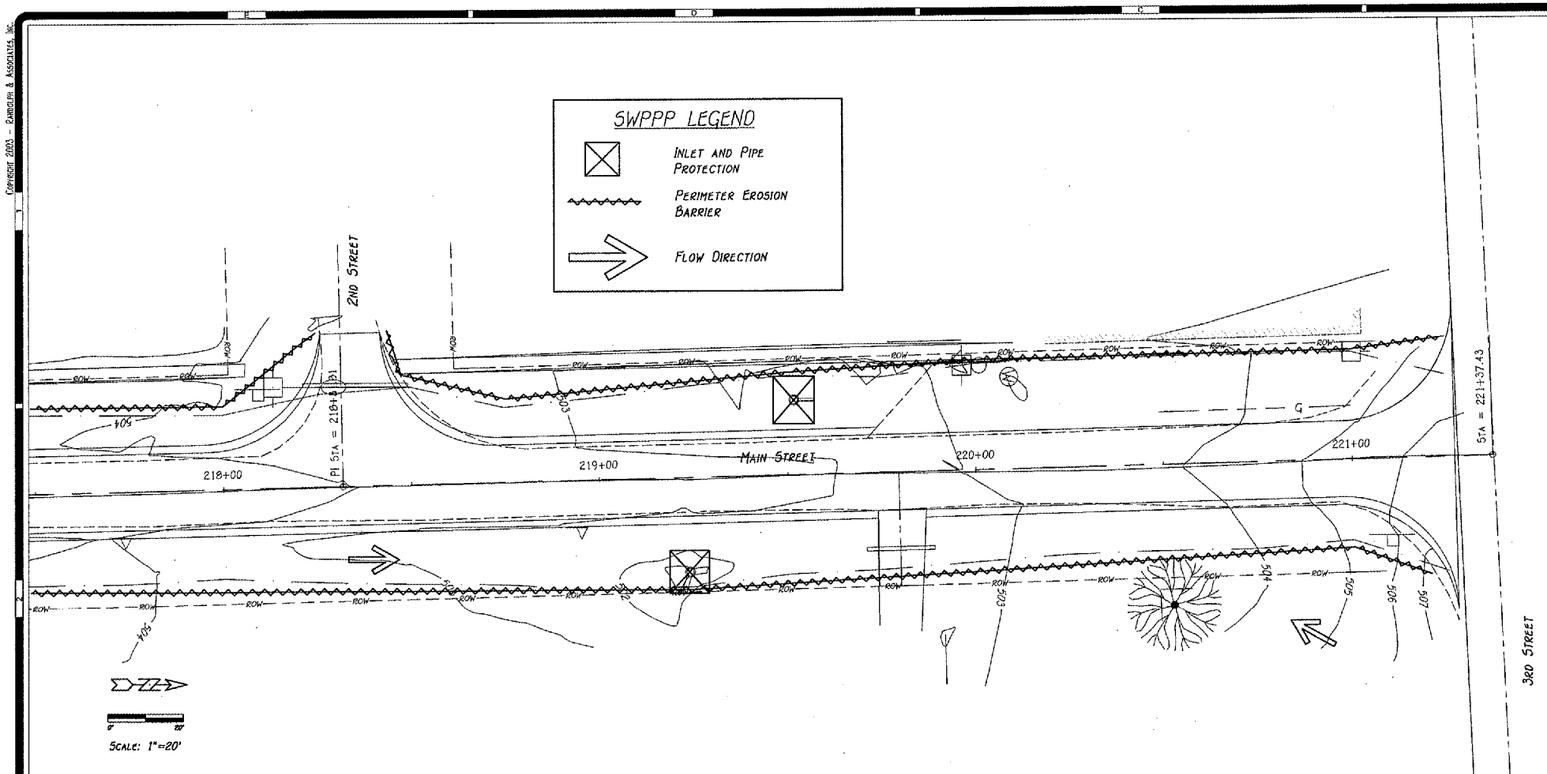

CONTRACT #89391
SHEET 24 OF 43

REVISIONS

No.	Date	Description

STORM WATER POLLUTION PREVENTION PLAN

FOR

STREET IMPROVEMENTS

ARMINGTON, ILLINOIS

Randolph & Associates, Inc.
Consulting Engineers
Land Surveyors
911 Pioneer Parkway, Peoria, IL 61615
tel.309-693-8836 fax.309-693-8655
www.randolphinc.com
IL Design Firm Reg. # 184-001417

DRAFTED BY:	E. THOMAS
DESIGNED BY:	E. THOMAS
APPROVED BY:	R. BRADLE
SCALE:	1" = 20'
DATE:	5, APR. 2007
PROJECT NO.:	0773.016
DRAWING:	SW-4

R:\Projects\0773\773-016\Cadd\SWPPP-4.dwg, Layout 1, 4/26/2007 10:22:02 AM, ThomasE, 1:2