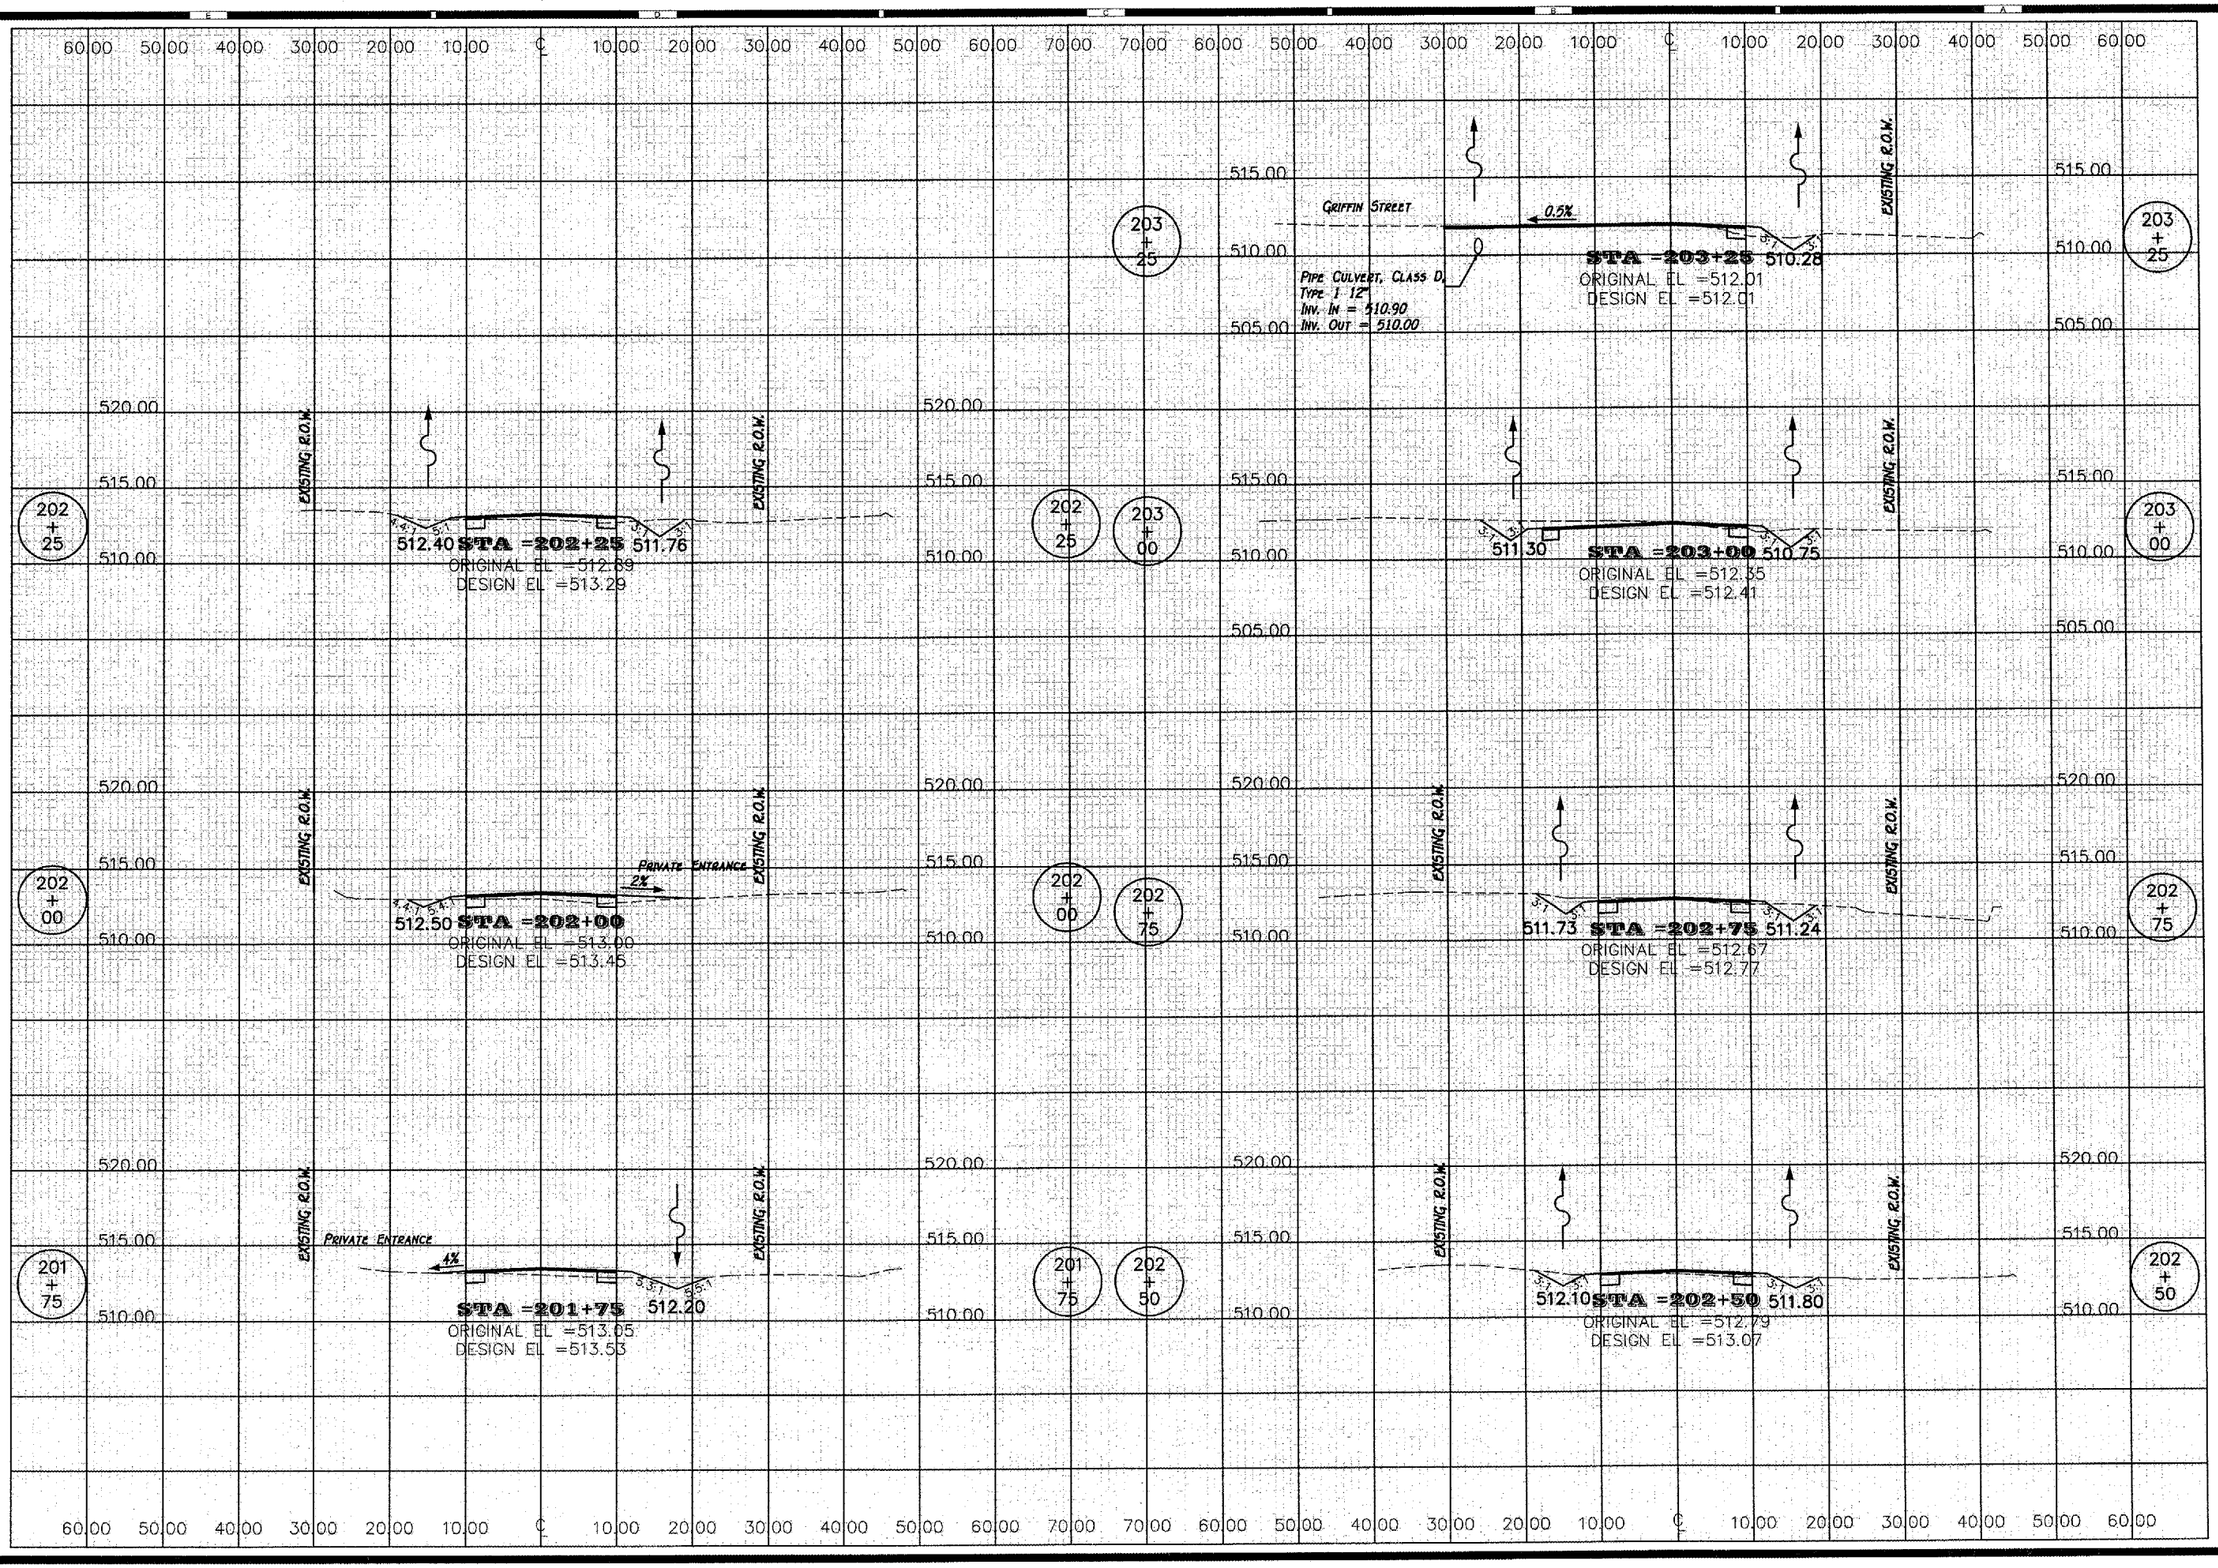

CONTRACT #89391
SHEET 33 OF 43

REVISIONS

No.	Date	Description

SOUTH STREET
CROSS SECTIONS
FOR
STREET IMPROVEMENTS
ARMINGTON, ILLINOIS

Randolph & Associates, Inc.
Consulting Engineers
Land Surveyors
911 Pioneer Parkway, Peoria, IL 61615
tel.309-693-6844 fax.309-693-6855
www.randolphinc.com
IL Design Firm Reg. # 184-001317

DRAFTED BY: E. THOMAS
DESIGNED BY: E. THOMAS
APPROVED BY: R. BRADLE
SCALE:
DATE: 5, APR. 2007
PROJECT NO.: 0773-016
DRAWING: X5-9

Copyright 2003 - Randolph & Associates, Inc.

R:\Projects\0773\773-016\Cadd\rc002002.dwg, Model, 4/26/2007 10:18:17 AM, ThomasE, 1:2