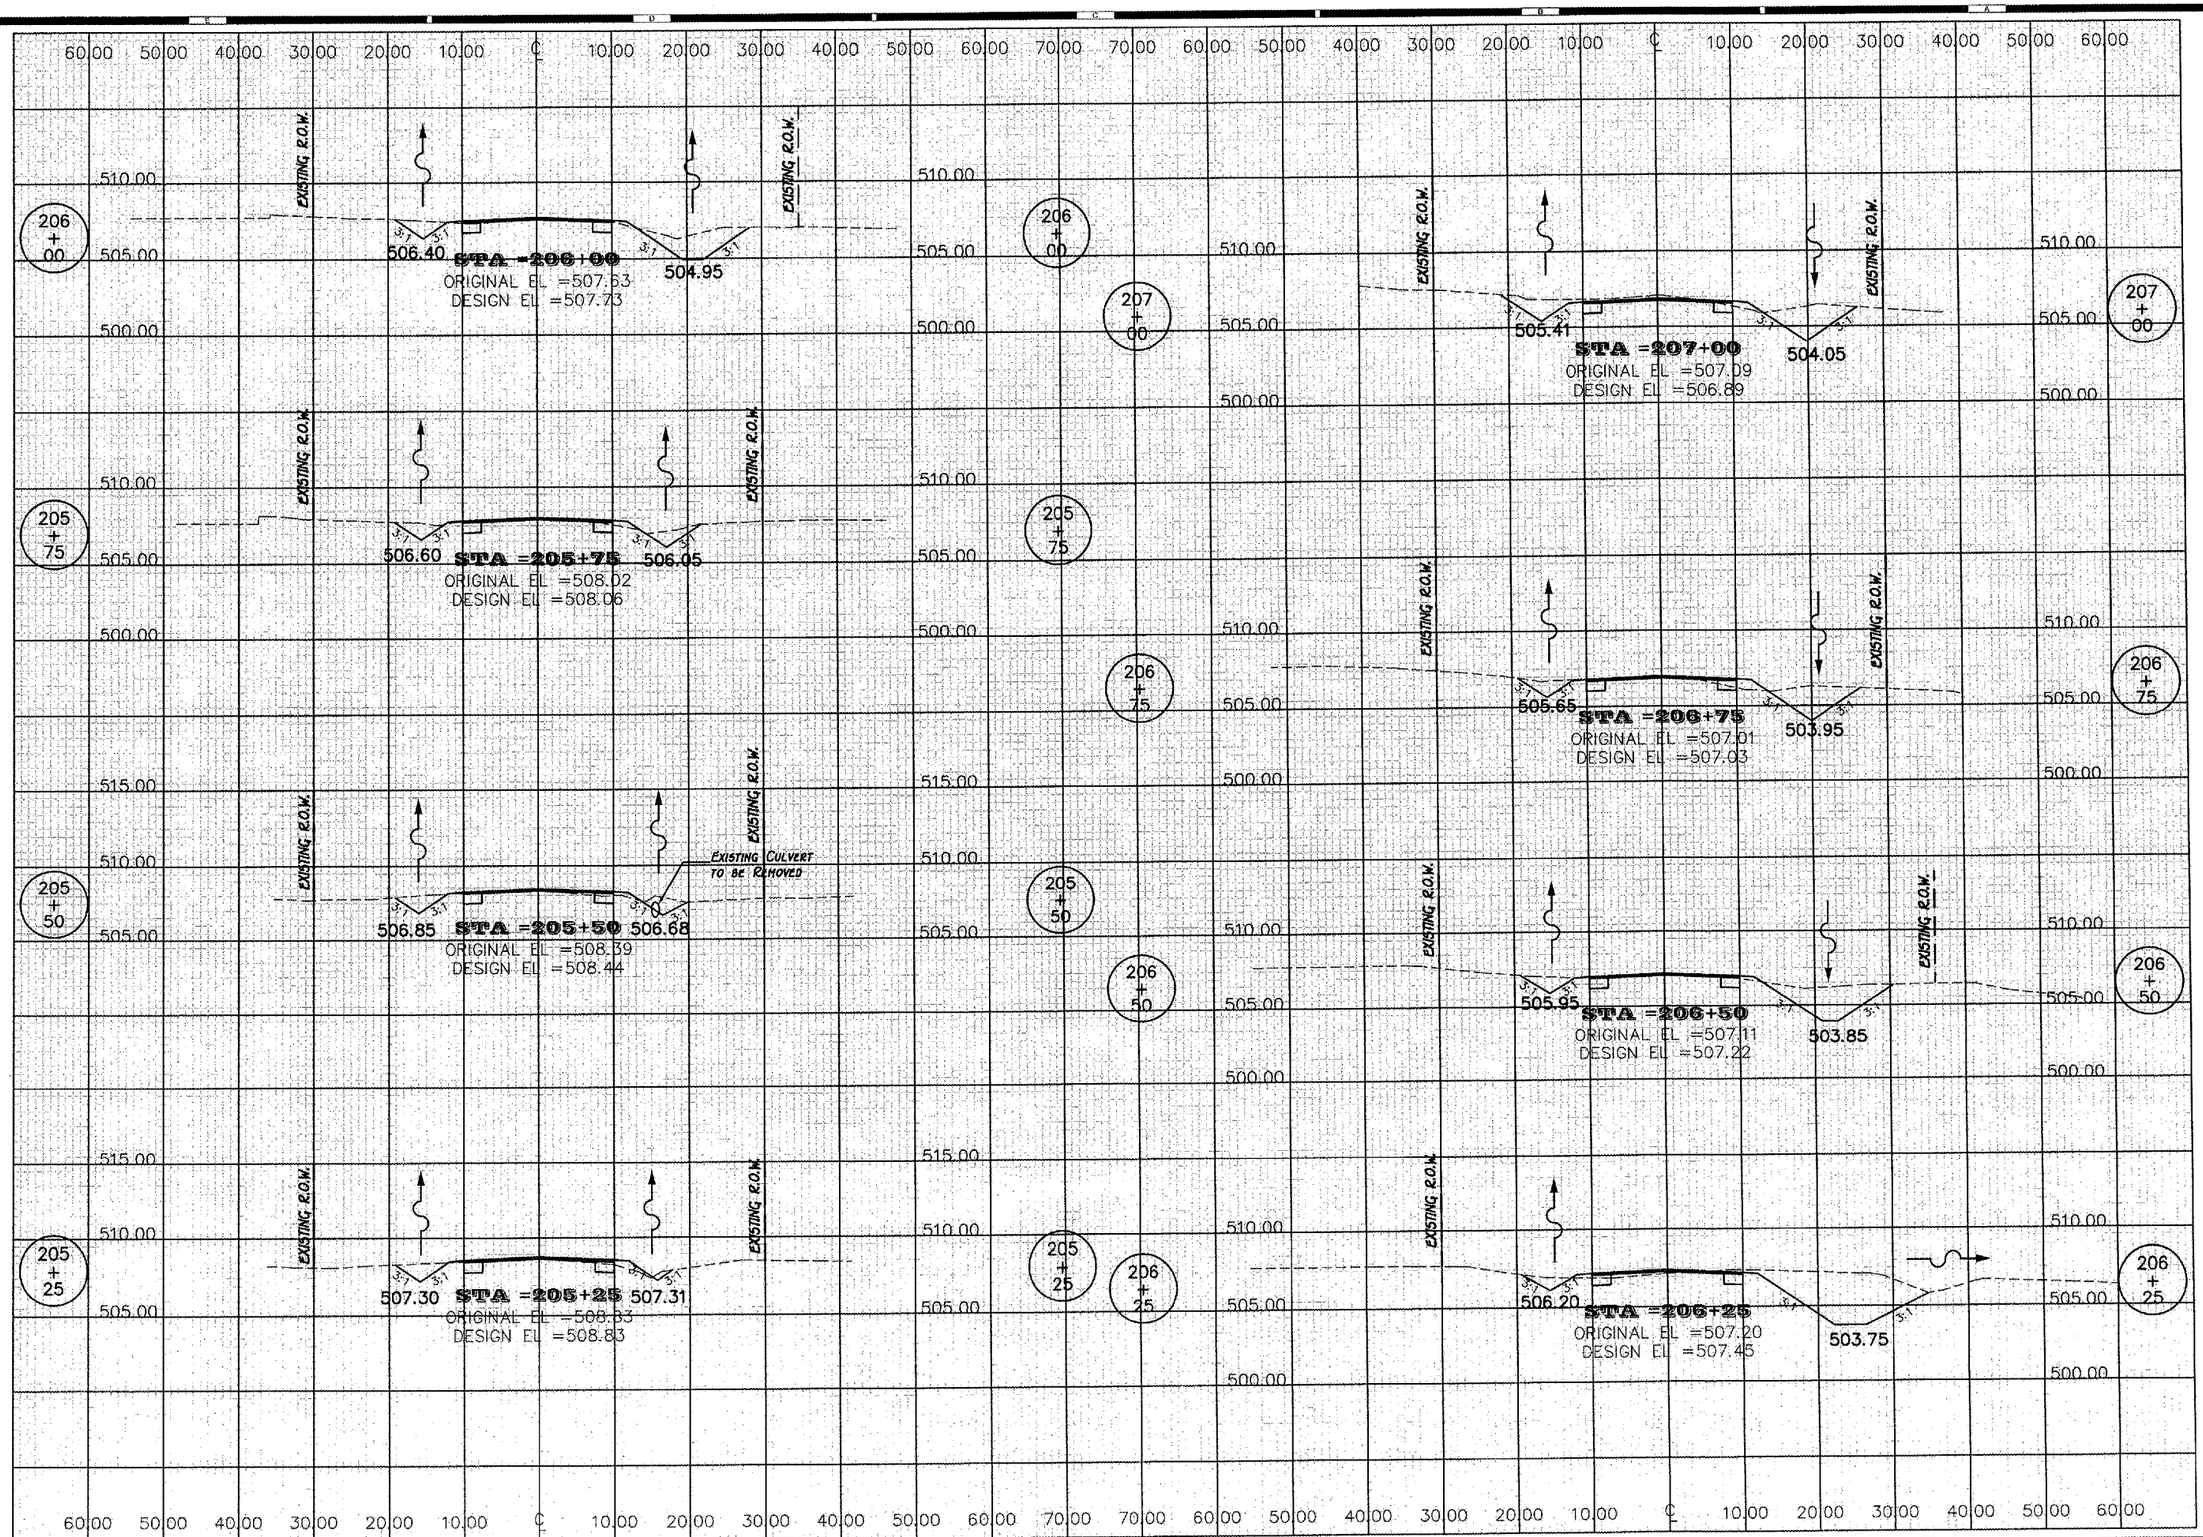

CONTRACT #89391
SHEET 35 OF 43

REVISIONS

No.	Date	Description

SOUTH STREET/MAIN STREET
CROSS SECTIONS
FOR
STREET IMPROVEMENTS
ARMINGTON, ILLINOIS

Randolph & Associates, Inc.
Consulting Engineers
Land Surveyors
911 Pioneer Parkway, Peoria, IL 61615
tel.309-693-8844 fax.309-693-8855
www.randolphinc.com
IL Design Firm Reg. # 184-001317

DRAFTED BY: E. THOMAS
DESIGNED BY: E. THOMAS
APPROVED BY: R. BRADLE
SCALE:
DATE: 5 APR. 2007
PROJECT NO.: 0773-016
DRAWING: XS-11

COPYRIGHT 2003 - RANDOLPH & ASSOCIATES, INC.

R:\Projects\0773\773-016\Cadd\rc004002.dwg, Model, 4/26/2007 10:17:24 AM, ThomasE, 1:2