REVISIONS

No.	Date	Description

STREET IMPROVEMENTS

MAIN STREET
CROSS SECTIONS

ARMINGTON, ILLINOIS

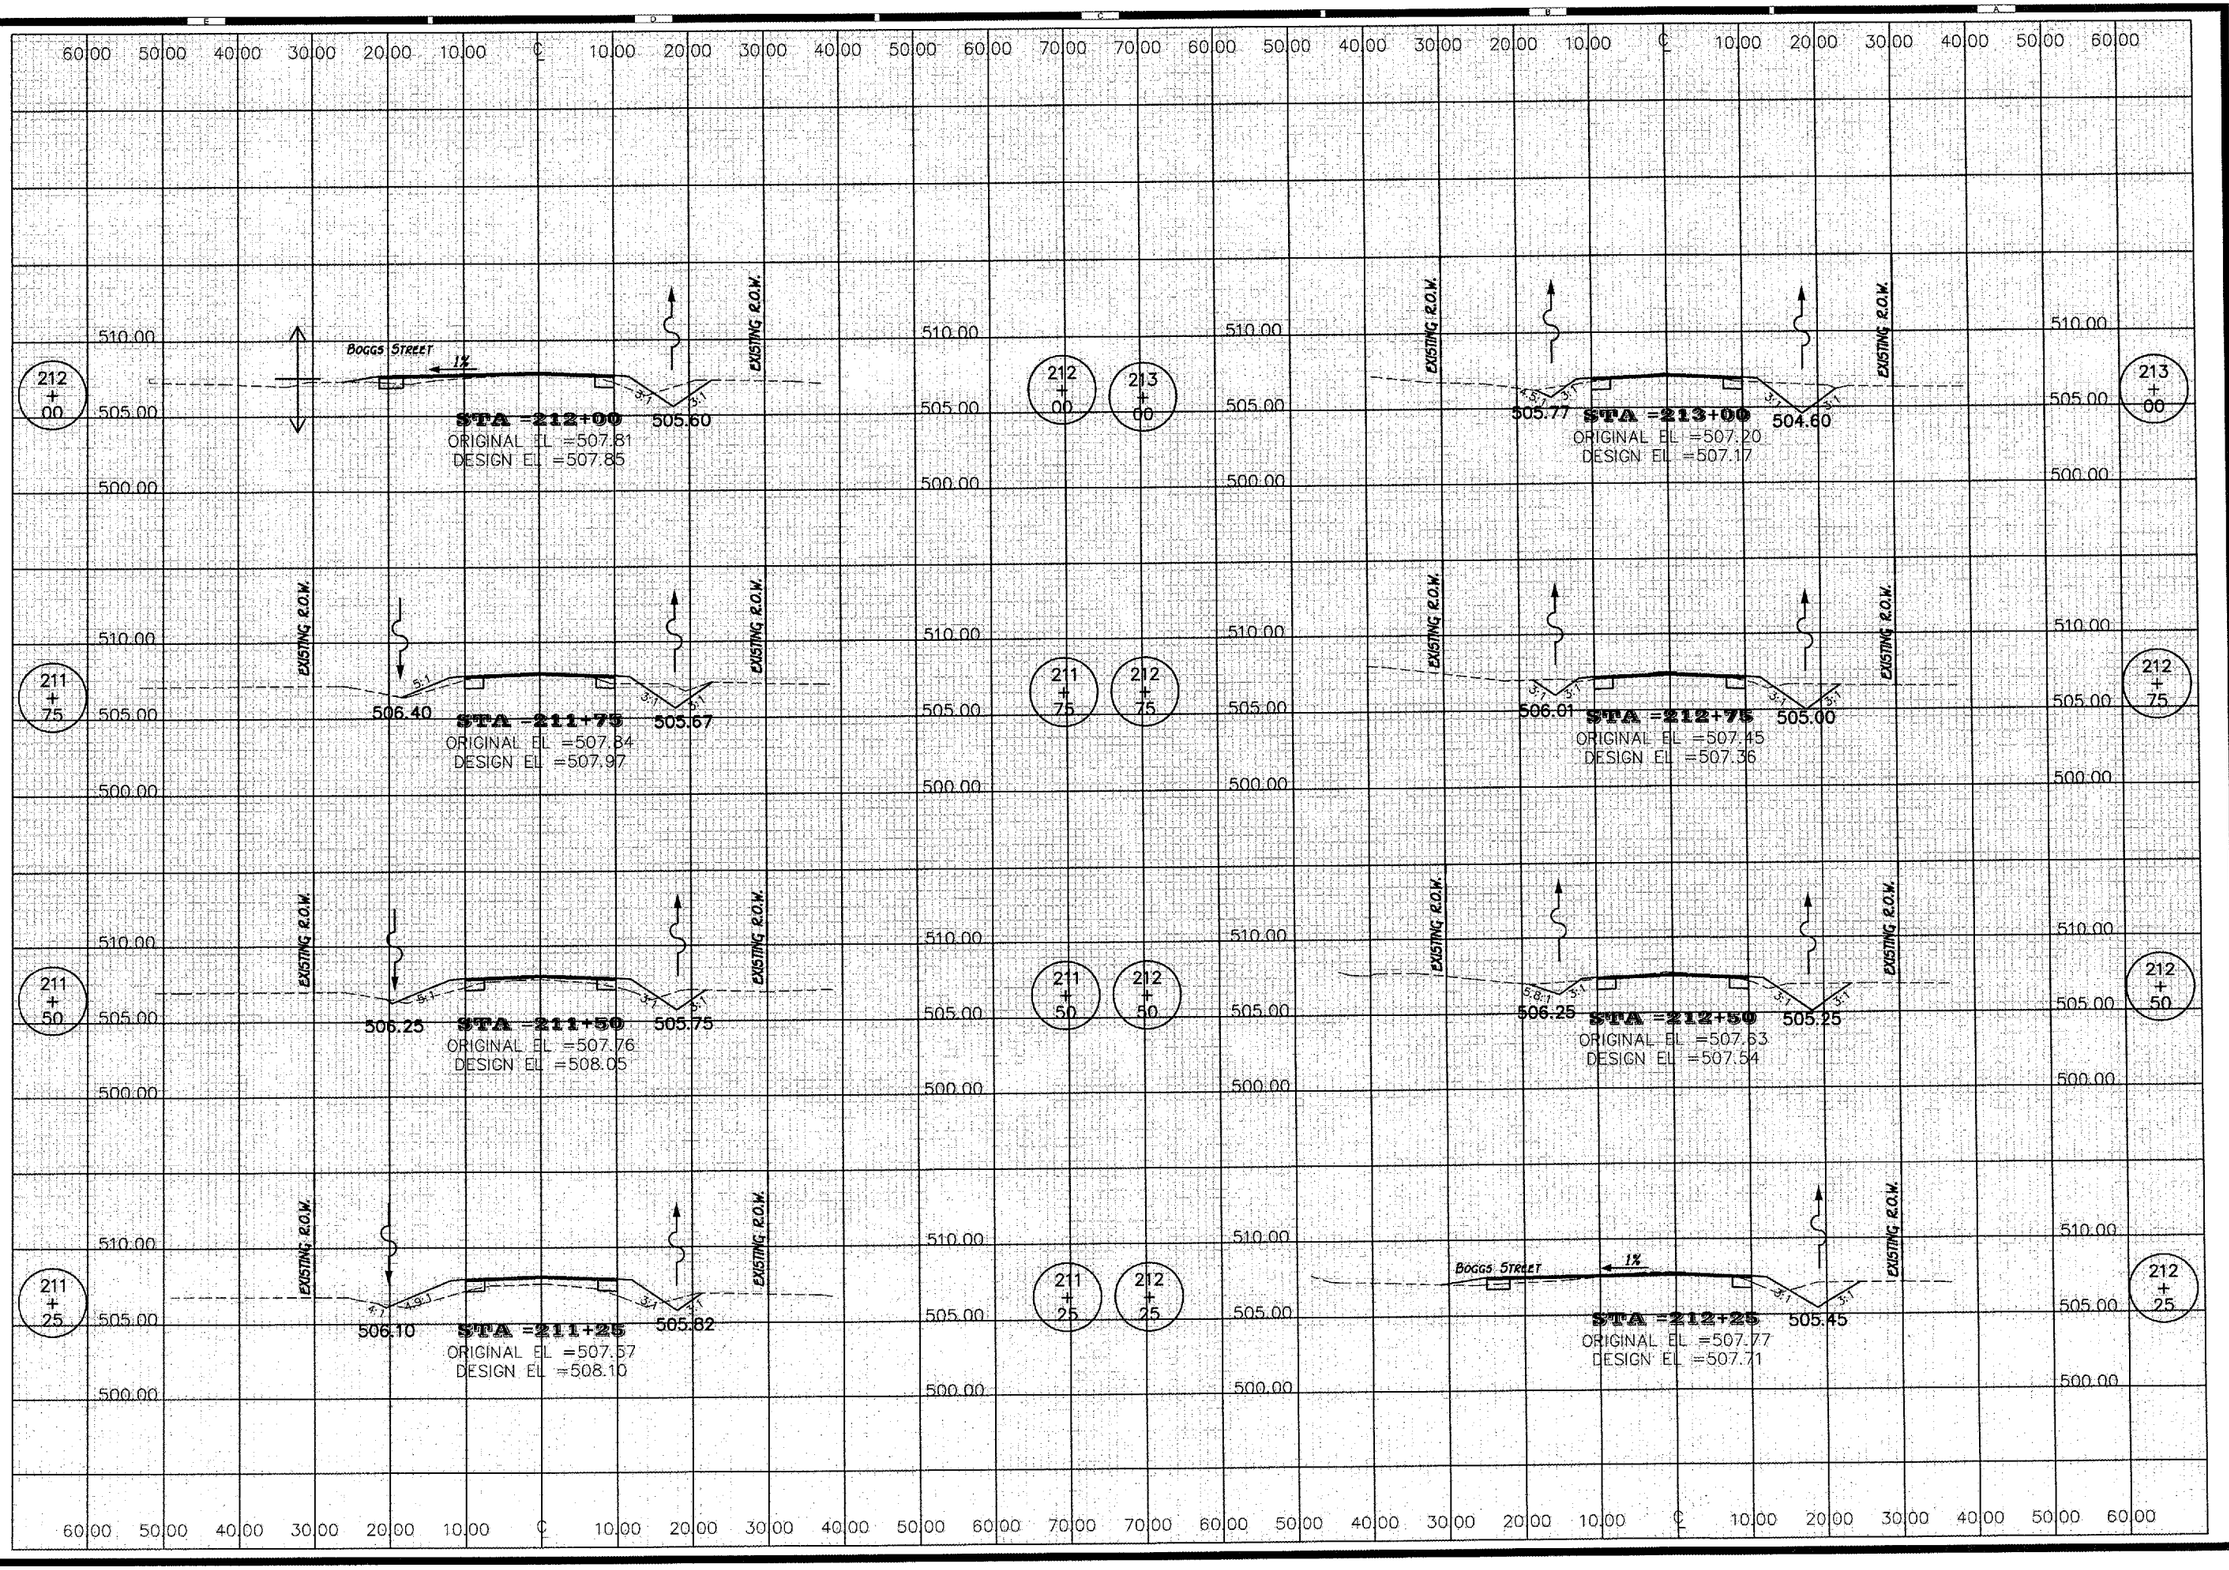

Randolph & Associates, Inc.
Consulting Engineers
Land Surveyors
311 Pioneer Parkway, Peoria, IL 61615
tel.309-693-8544 fax 309-693-8655
www.randolphinc.com
IL Design Firm Reg. # 184-001317

DRAFTED BY	E. THOMAS
DESIGNED BY	E. THOMAS
APPROVED BY	R. BRADLE
SCALE	
DATE	5 APR. 2007
PROJECT NO.	0773-016
DRAWING	XS-14

Operation 5003 - Randolph & Associates, Inc.
R:\Projects\0773\773-016\Cadd\vc007002.dwg, Model, 4/26/2007 10:15:19 AM, ThomasE, 1:2